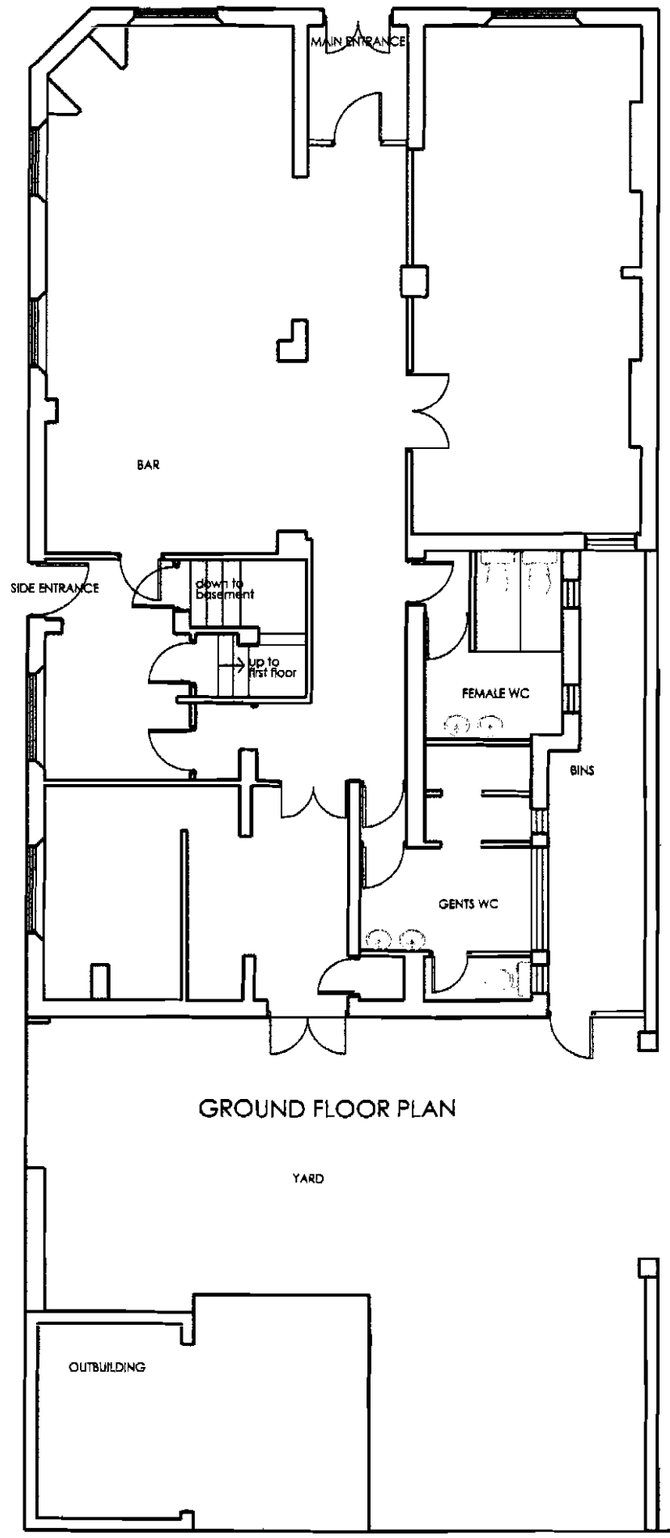

GROUND FLOOR PLAN

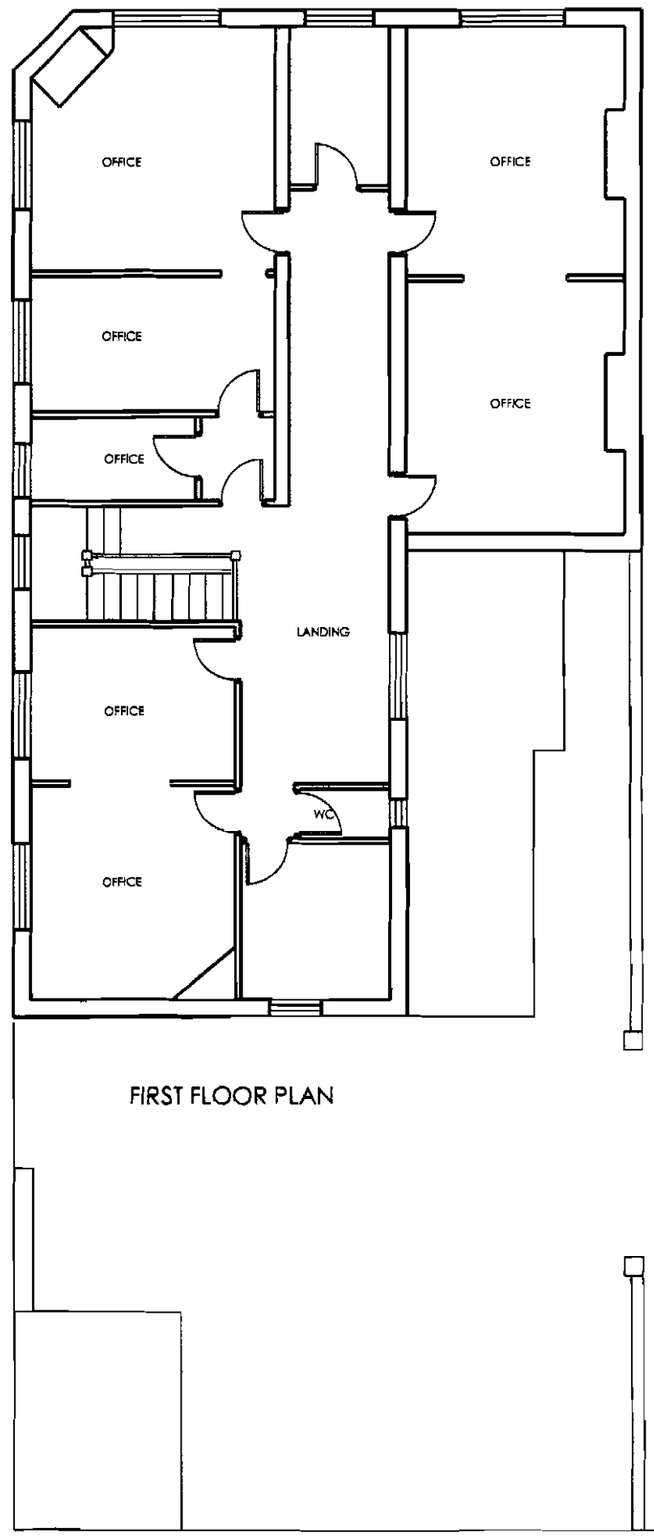

FIRST FLOOR PLAN

These drawings are for planning and building regulations purposes only

EXISTING PLANS

FOR ACTION
M
M
M
DATE INIT
RECD 2 8 AUG 2008
REPLIED
ACK'D
PLANNING

PLANNING
ACK'D
REPLIED
REC'D 2 [illegible] 2008
M
M
M
FOR ACTION

CHANGE OF USE OF BIRCH ARMS HOTEL TO CHILDREN'S NURSERY

former BIRCH ARMS HOTEL
MANCHESTER M12 5DF

Drwg No: 2008 / 21 / 01 Rev -

Date : AUGUST 2008 Scale 1:50 @ A1 & 1:100 @ A3

m t architectural consultants limited