

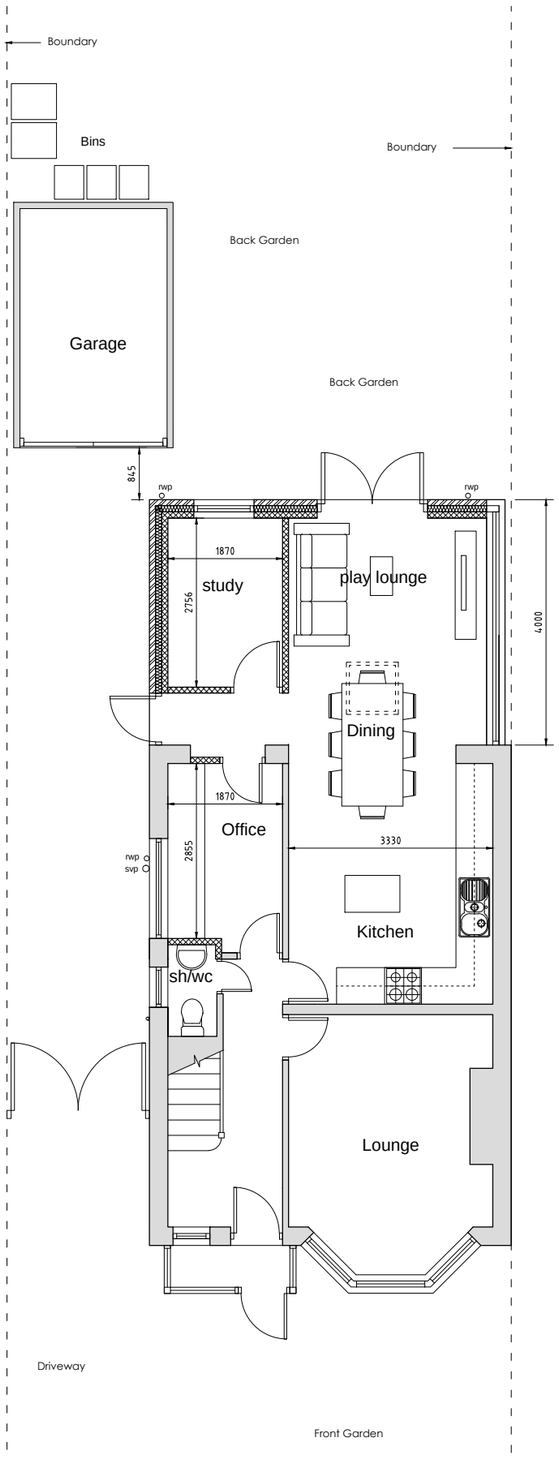


GROUND FLOOR PLAN

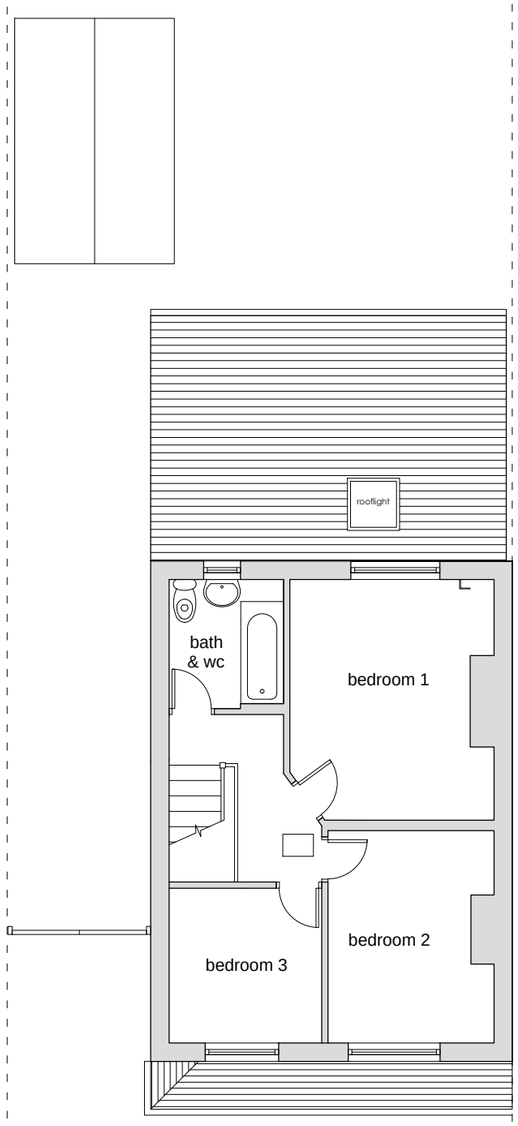

FIRST FLOOR PLAN

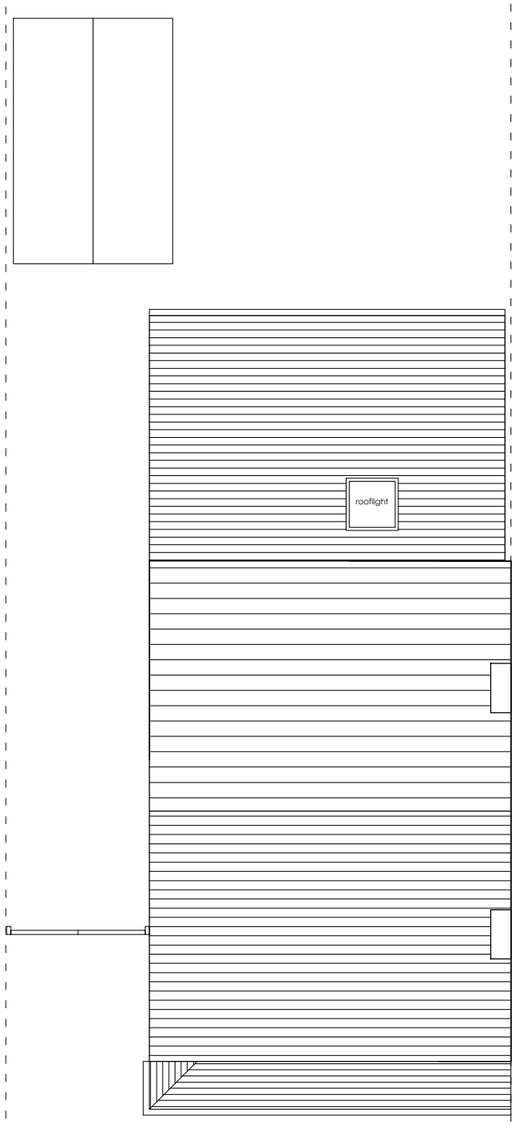

ROOF FLOOR PLAN

Proposed Floor Plans
Drawing 003
Scale 1:100 @ A3

No.62 Egerton Road South
Chorlton, Manchester
M21 0ZH