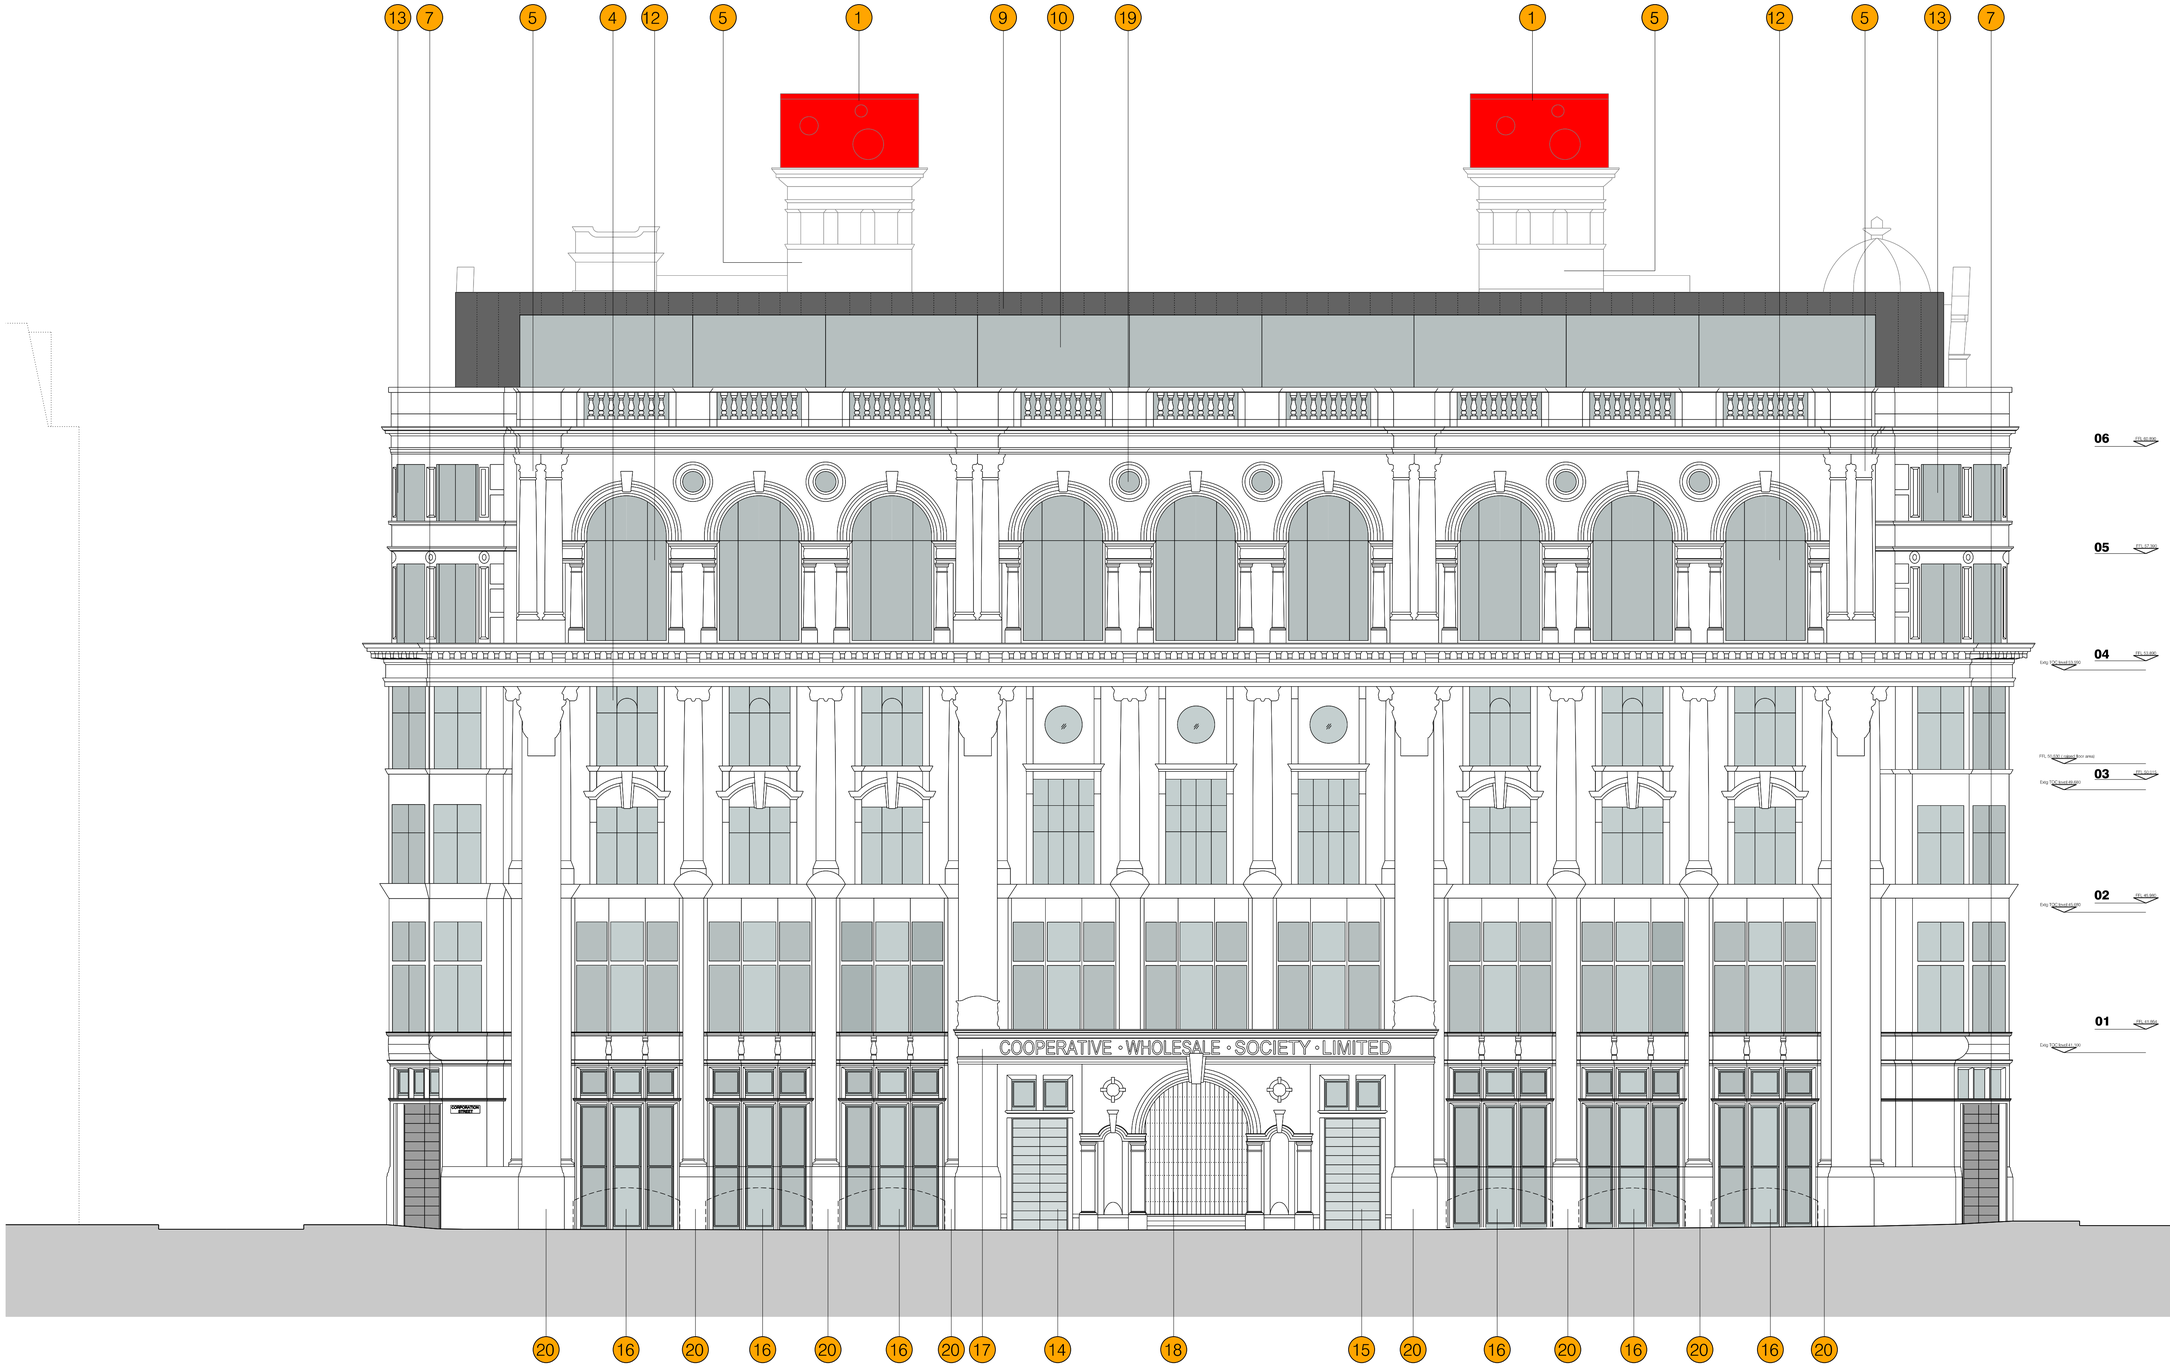


MATERIALS LEGEND

1 Existing watertower heads to be fully refurbished and painted red.
External skin to have new cut apertures back lit to form lighting feature
Subject to opening up works.

2 Exisitng slate roof to be fully refurbished with like for like materials.

3 Existing rooflights to be replaced with double glazed units.

4 Existing windows subject to a programme of works that replaces approximatly 24%
with like for like frames with double glazed units
The remaining windows are subject complete refurbishment with the addition of double glazed
units in the exisitng frames where possible.
Glass to be low iron diamond clear.
Finish to be Ral 8019

5 Existing external envelope subject to full refurbishment, with damaged or missing fabric
elements replaced with like for like.
All subject to a final clean.

6 All exisiting rainwater good subject to full refurbishment / replacement with like for like where necessary.
Colour to match existing brickwork.

7 New solid timber doors and frames. Timber to be Fumed Oak with bronze ironmongery.

8 Exisitng metal gates to be subject to full refurbishment. Painted to match original design.

9 New mansard roof element to be matt black Glass Reinforced Fibre Cement in large format
panels.

10 New aluminium curtain walling system with low iron diamond clear glass.
Glazing to be flush with cladding.
Stick system to be finished matt black to match cladding.

MATERIALS LEGEND....cont

11 Proposed kitchen extract flues to be matt black housed in a matt black Glass Reinforced Fibre Cement
bespoke housing.

12 Reinstated windows to be frameless double glazed system with structural
glass mullions and SS tie rod transome system.

13 Reintstated hardwood windows with low iron diamond clear double glazing.
Finished colour to be RAL 8019

14 New DDA door opening formed in exisiting stonework. Door to be clad in stone to match.
Door to be electrically operated with concealed sounder

15 Existing stonework to and look-a-like door to be formed to match item 14 to provide
elevational balance and symmetry.

16 New shopfronts formed by carefully removing basement windows and associated stonework.
New shopfronts to be formed from stone to match existing.
Window system to be aluminium curtain walling with low iron diamond clear double glazing
Finished colour to be RAL 8019

17 All original integrated building graphics to be fully restored to match
original intent.

18 Exisiting metal shutter to be fully refurbished and reinstated.
Finish to be black

19 Reinstated bullseye windows to be aluminium with low iron diamond clear double glazing.
Finished colour to be RAL 8019.

20 Existing stonework cut to form new shop fronts to be carefully patch repaired with new material to match.

21 Exisitng doors subject to full refurbishment and glass replacment.
All exisiting ironmongery to be fully refurbished.

notes / revision

project
Hanover and E-Block

job number
1302

drawing number
al(05)213

revision
-

title
proposed elevations
west (facing corporation st)

scale
1:100 @ A1
1:200 @A3

date
november 2011

drawn by
ss

checked by
-

issued for
planning document

roger stephenson architects
aeroworks
5 adair street manchester M1 2NQ
t 0161 273 7204 **f** 0161 272 8553
mail@rogerstephenson-architects.com
www.rogerstephenson-architects.com

This design and drawing is the copyright of roger stephenson architects limited and may not be reproduced in any form whatsoever without prior written consent.
issue of the drawing does not impart any reall or implied copyright licence.
do not scale from this drawing