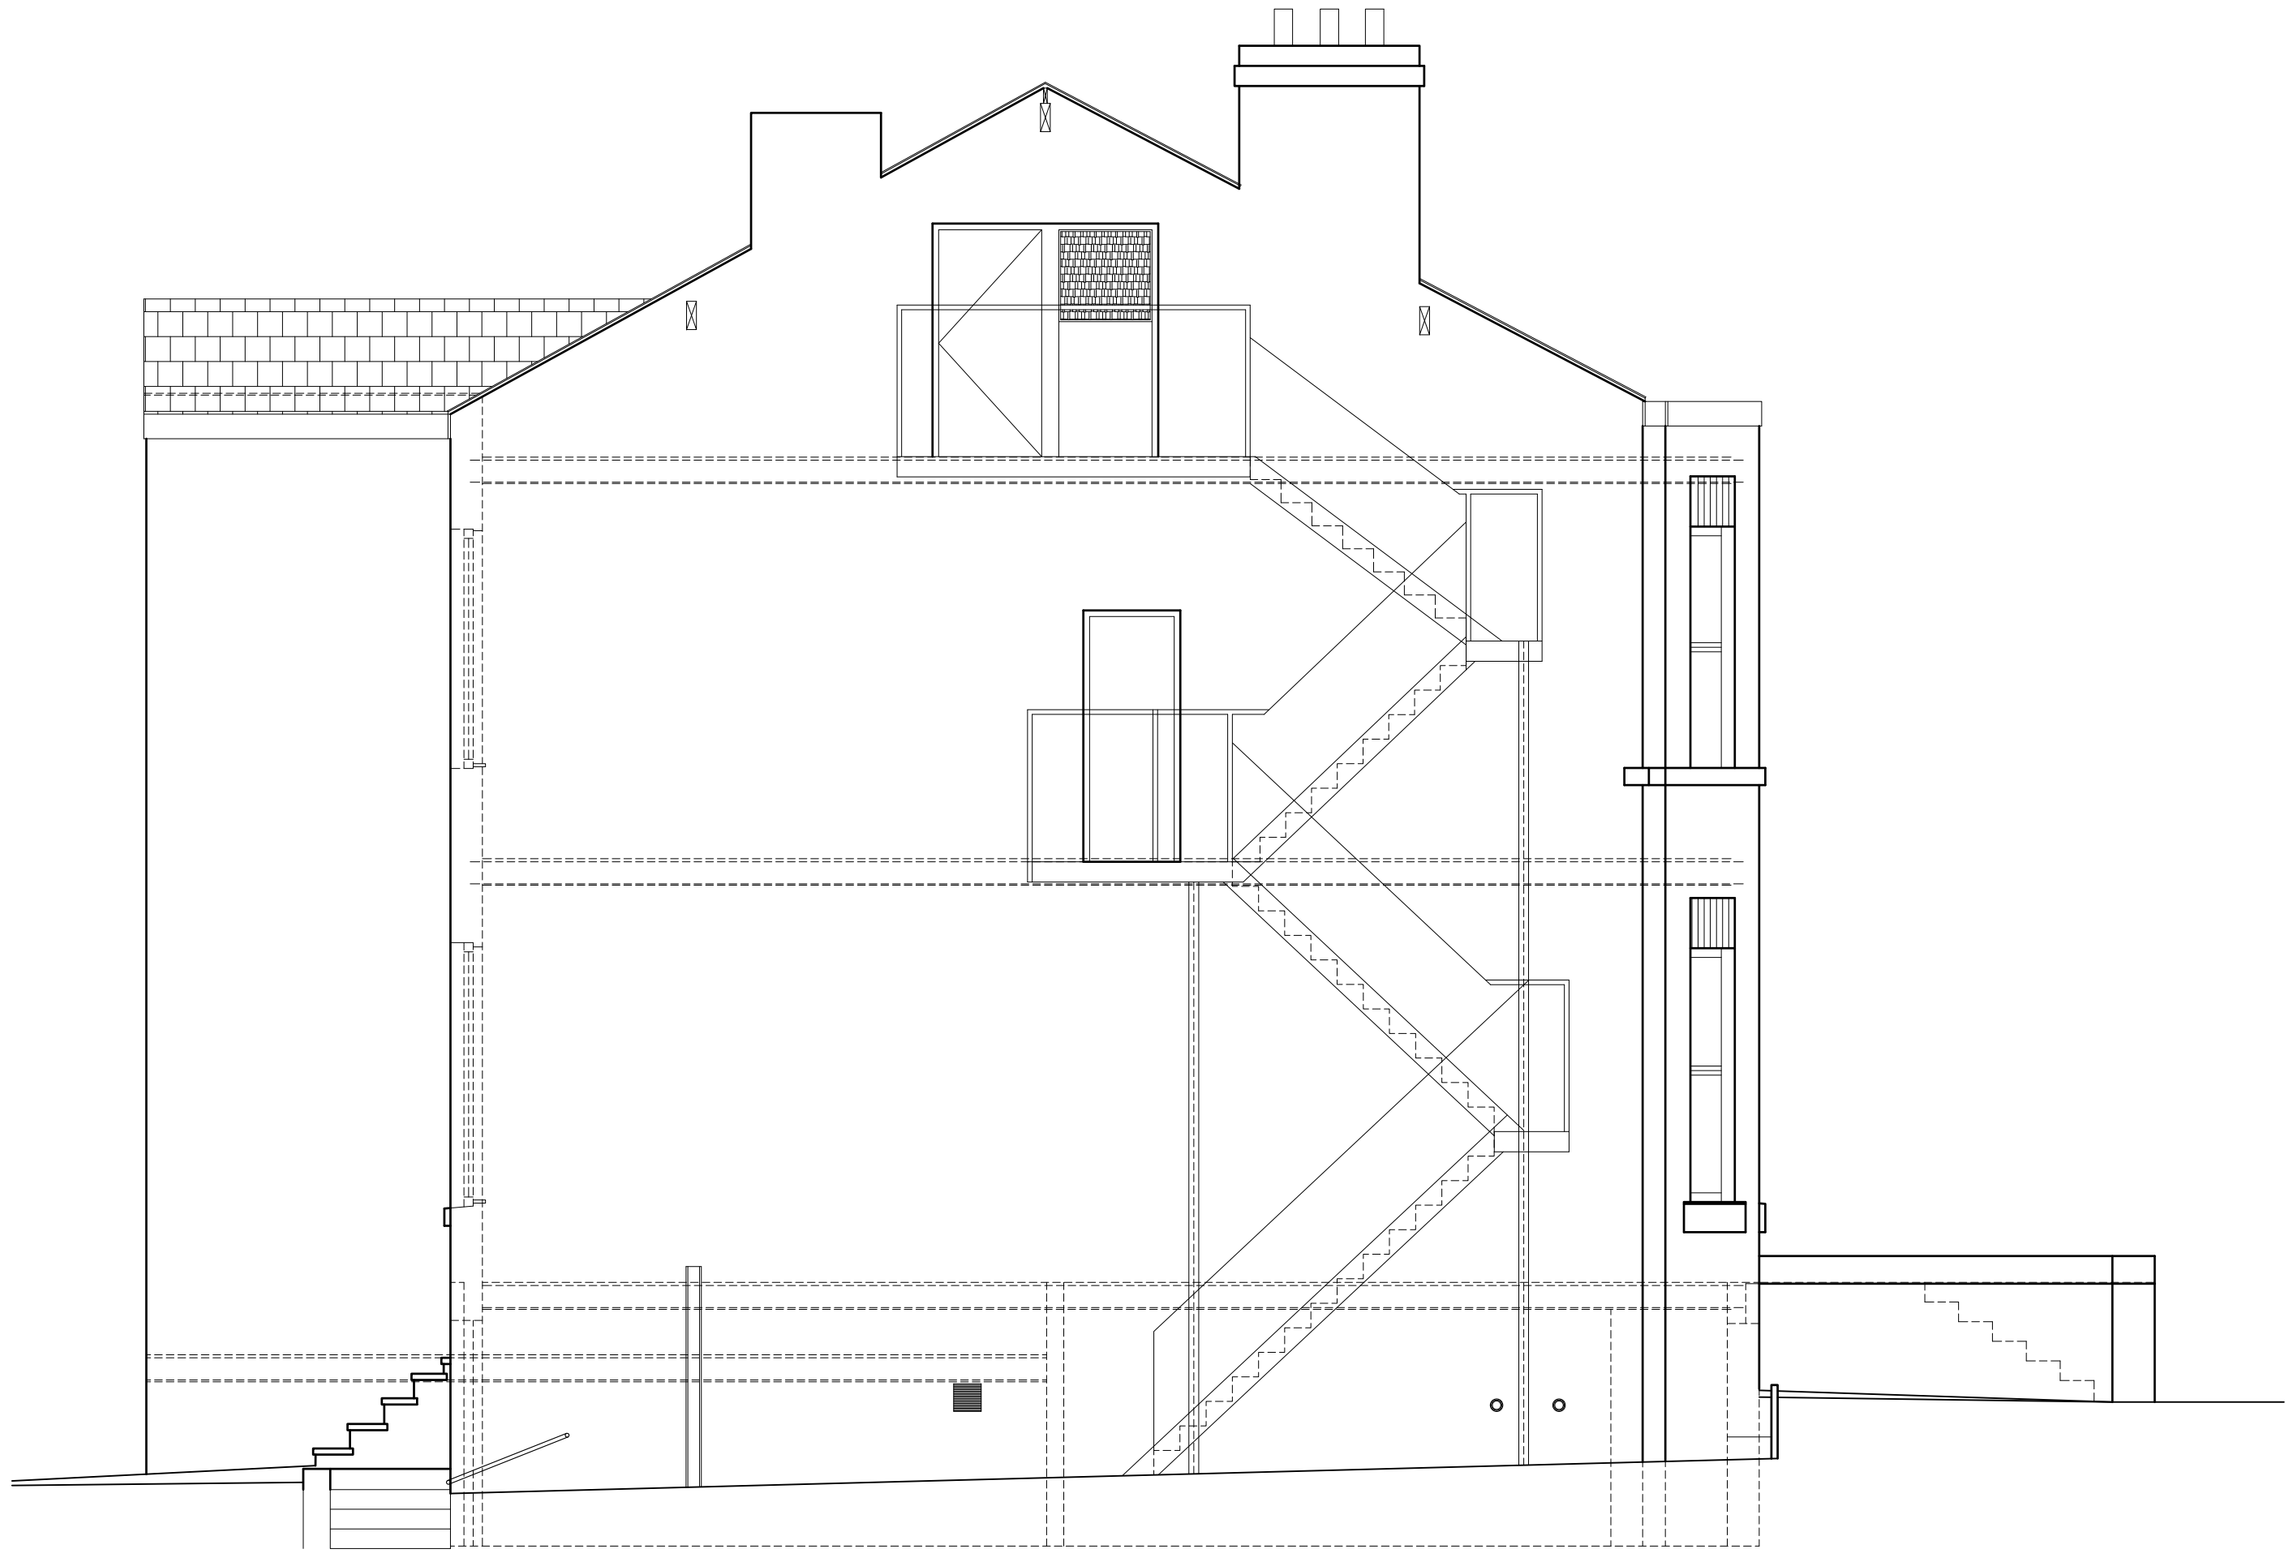

GABLE TO No 51.

Chartered Building Surveyors
Design & Construction Consultants

12 GREEK STREET STOCKPORT CHESHIRE SK3 8AB
Tel: (0161) 476-6662 Fax: (0161) 477-6663 www.iglsurveying.co.uk info@iglsurveying.co.uk

This dwg is copyright and should not be used or reproduced without written consent of IGL Surveying Ltd.
All dimensions to be checked on site by contractor prior to commencement of works.

CLIENT: Mr & Mrs A Walter
PROJECT: 51Parsonage Road, Withington
DRAWING: Existing Gable Elevation to No 51

Dwg No: 2558/E/06 Scale: 1:50
Drawn: RWI Date: Sept 2012
Checked: RWI Rev:

Rev:	Description:	Date:

A2 WHEN PLOTTED