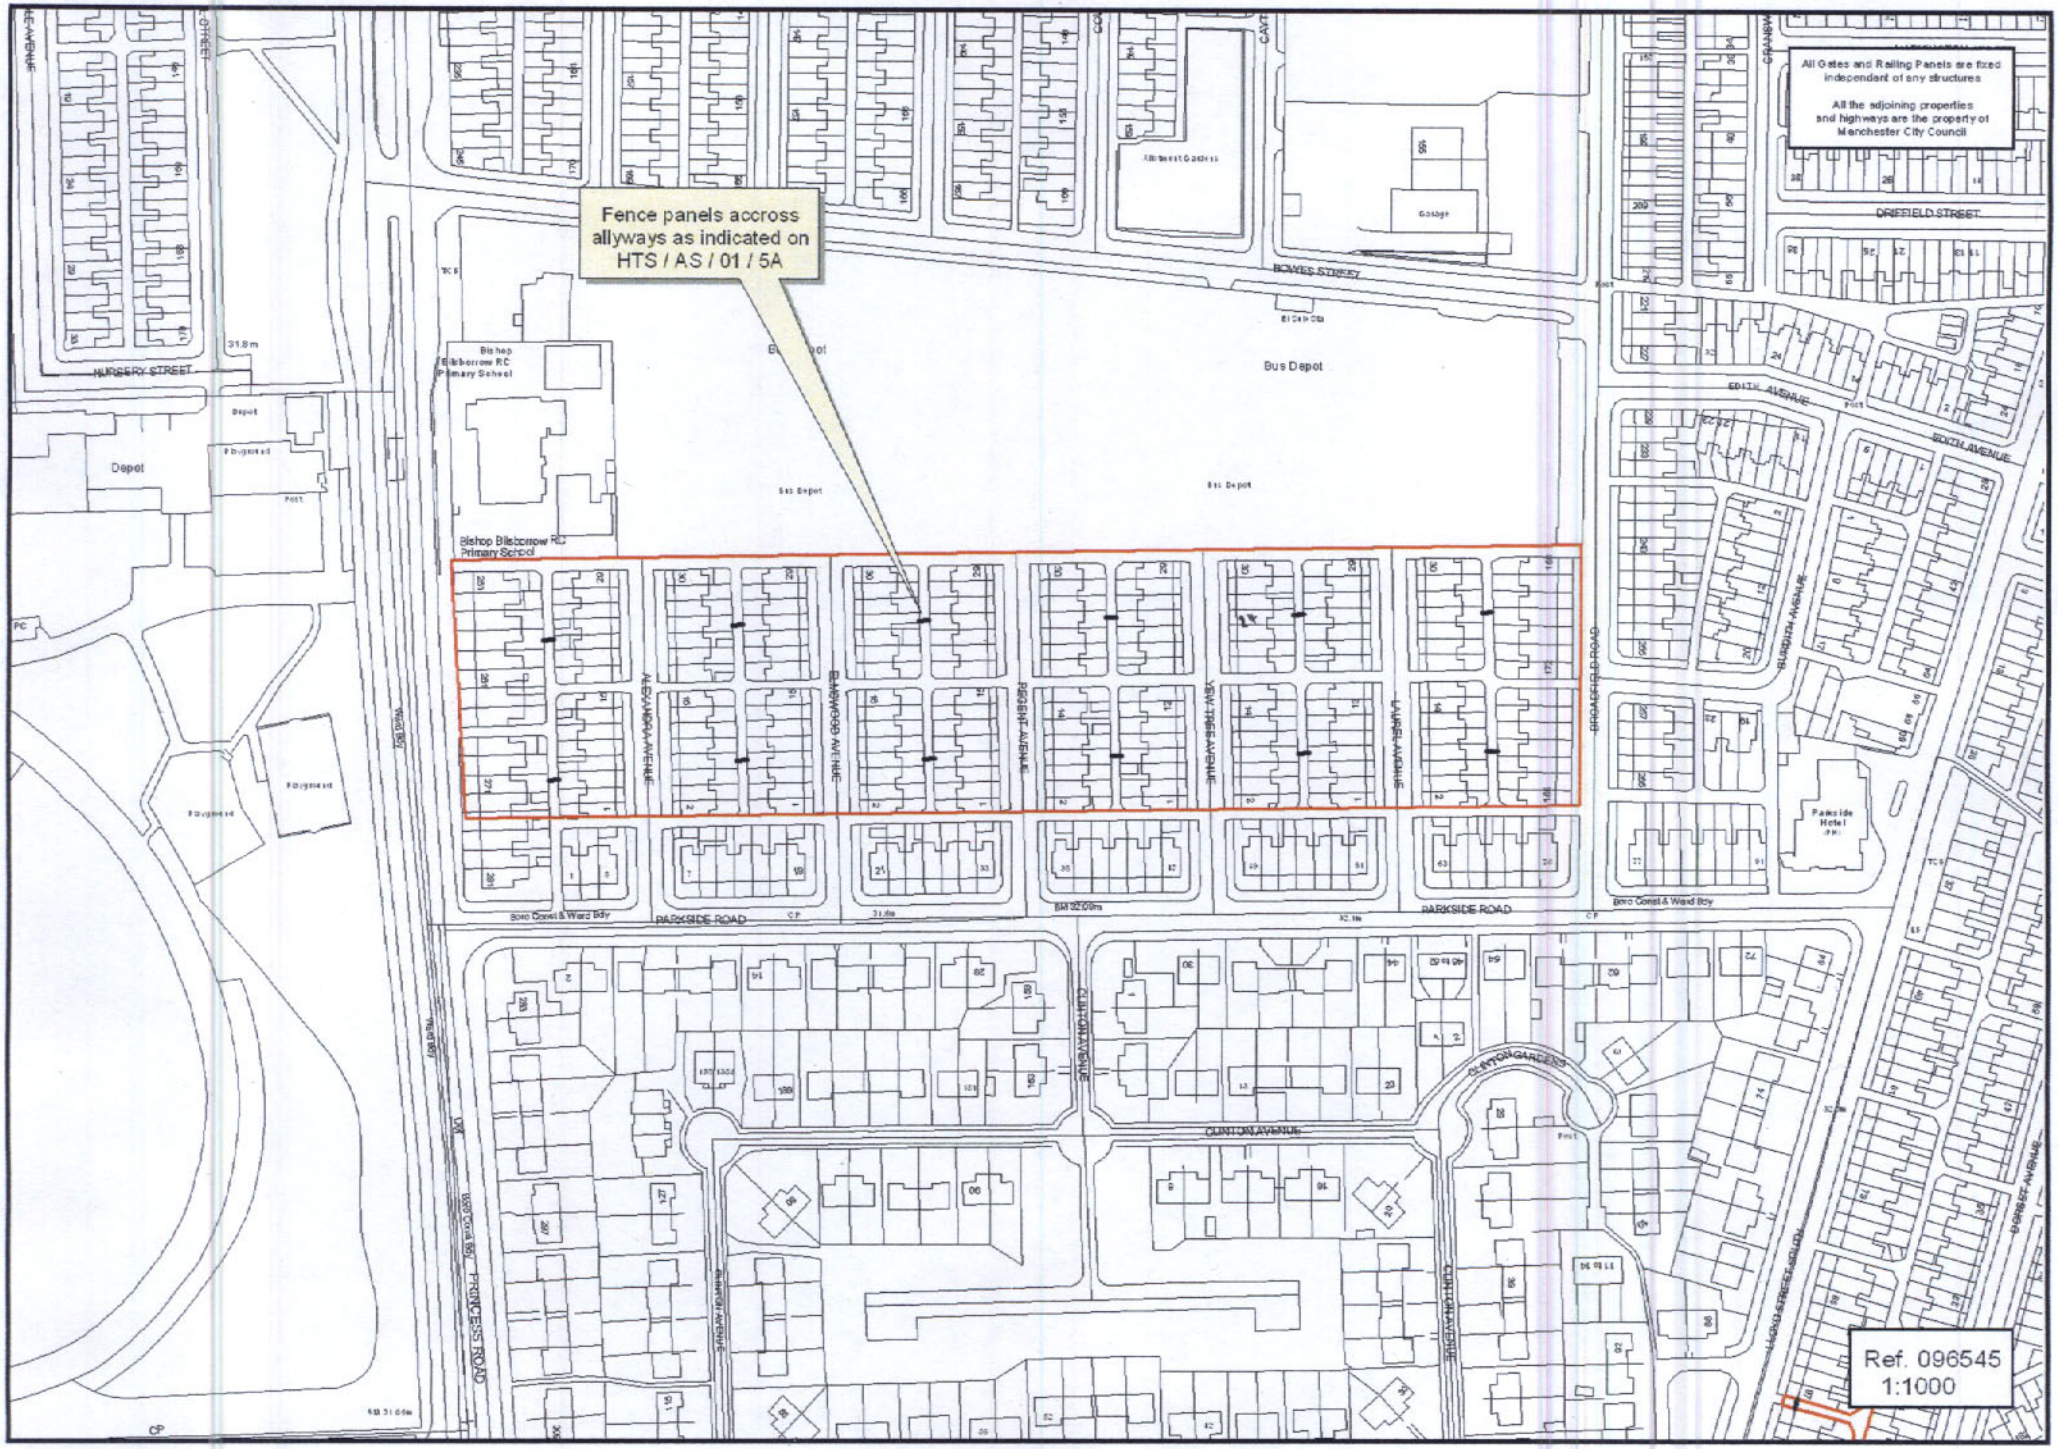

All Gates and Railing Panels are fixed independant of any structures
All the adjoining properties and highways are the property of Manchester City Council
Fence panels accross allyways as indicated on HTS / AS / 01 / 5A
Bishop Bilsborrow RC Primary School
Bus Depot
Depot
Garage
Parkside Hotel
BOWES STREET
DRIFFIELD STREET
EDITH AVENUE
HURSERY STREET
ALEXANDRA AVENUE
ELMSWOOD AVENUE
REGENT AVENUE
YEW TREE AVENUE
LAUREL AVENUE
BROADFIELD ROAD
BURDITH AVENUE
PARKSIDE ROAD
CLINTON AVENUE
CLINTON GARDENS
PRINCESS ROAD
Ref. 096545
1:1000