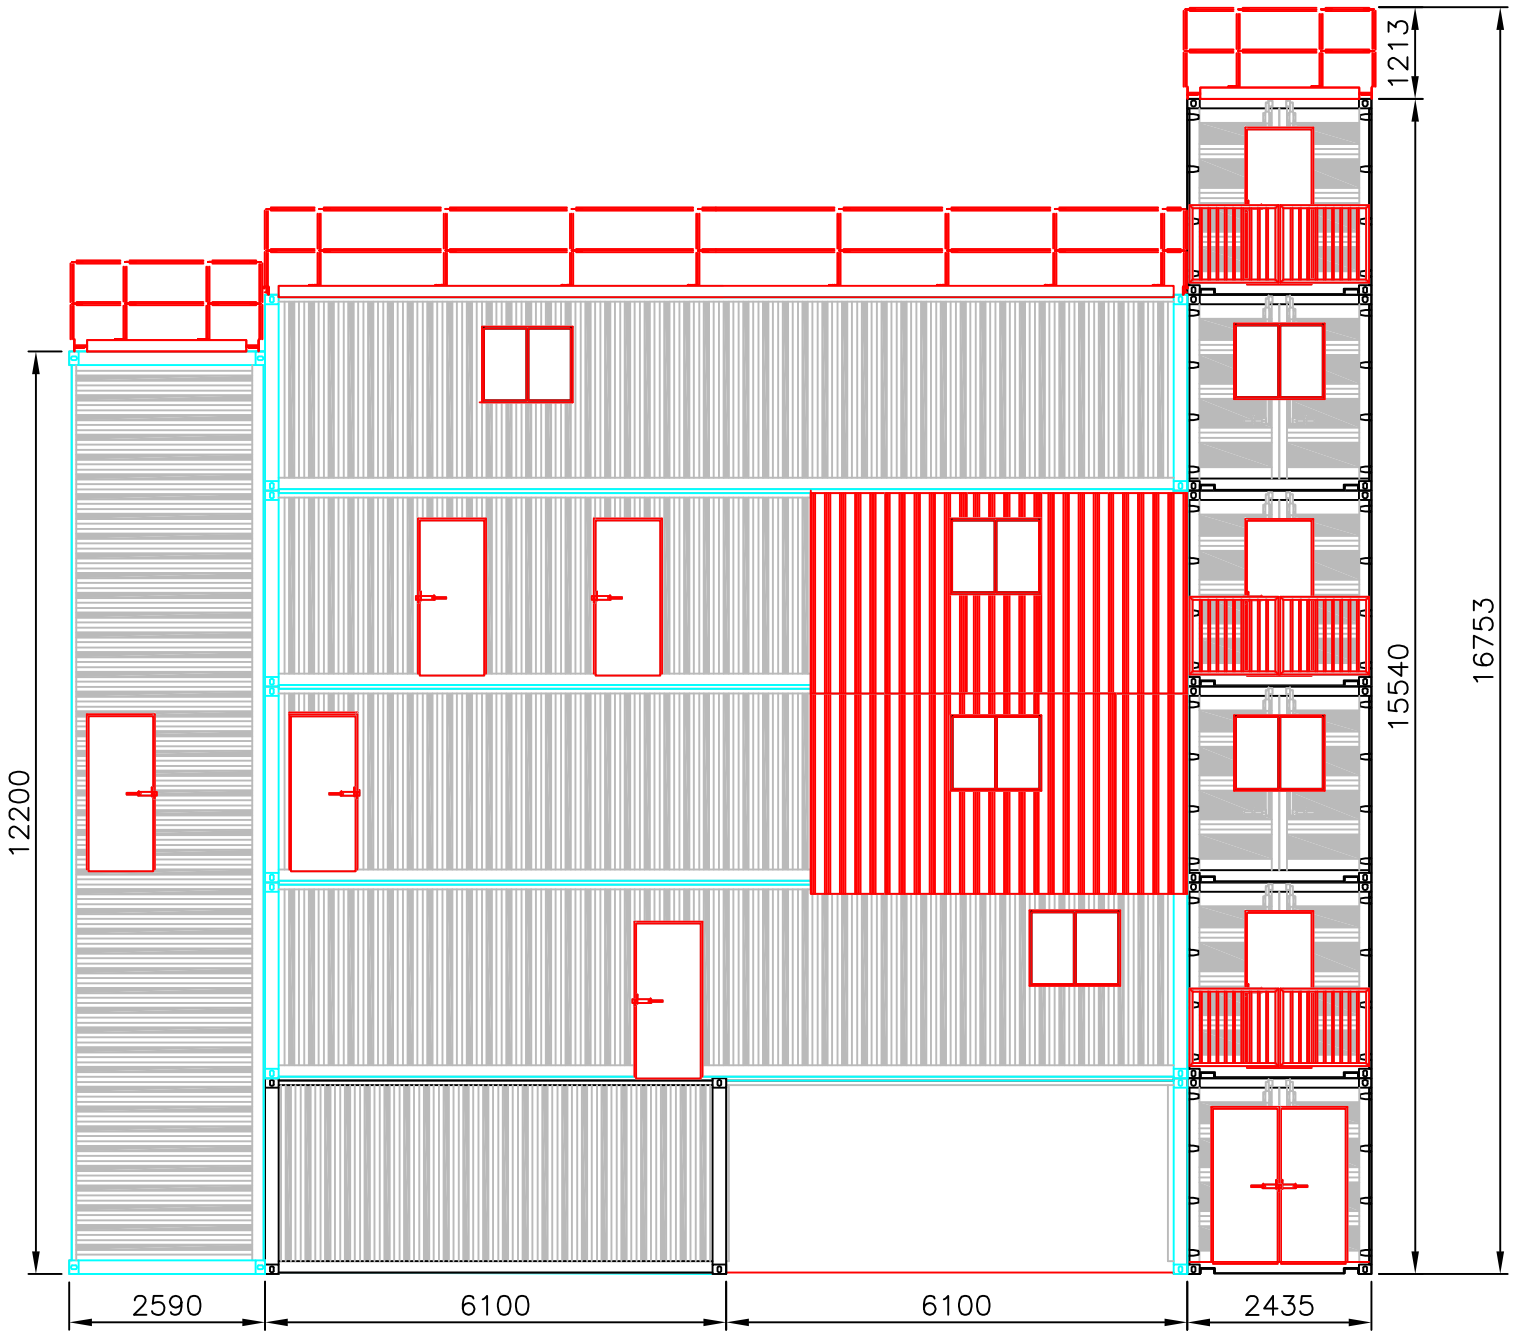


P1	XX.XX.XX	KJL	GGL	XXX
REV	DATE	CH'D	APP'D	DETAILS

Notes:

G.Leney

Director

Unit 7
Flightway Business Park
Dunkeswell, Devon
EX14 4RD
Tel. (01404) 891298

Scheme Title

XX
XXX
XXXX

Drg Title

GMFRS
Training Multi-Rig
Front Elevation Plan

Scale	Size	Date
1:100	A3	13/01/12

Drawn By	Checked By
BRO	GGL

Drawing Nr.	Rev
T1162	P1