NOTES

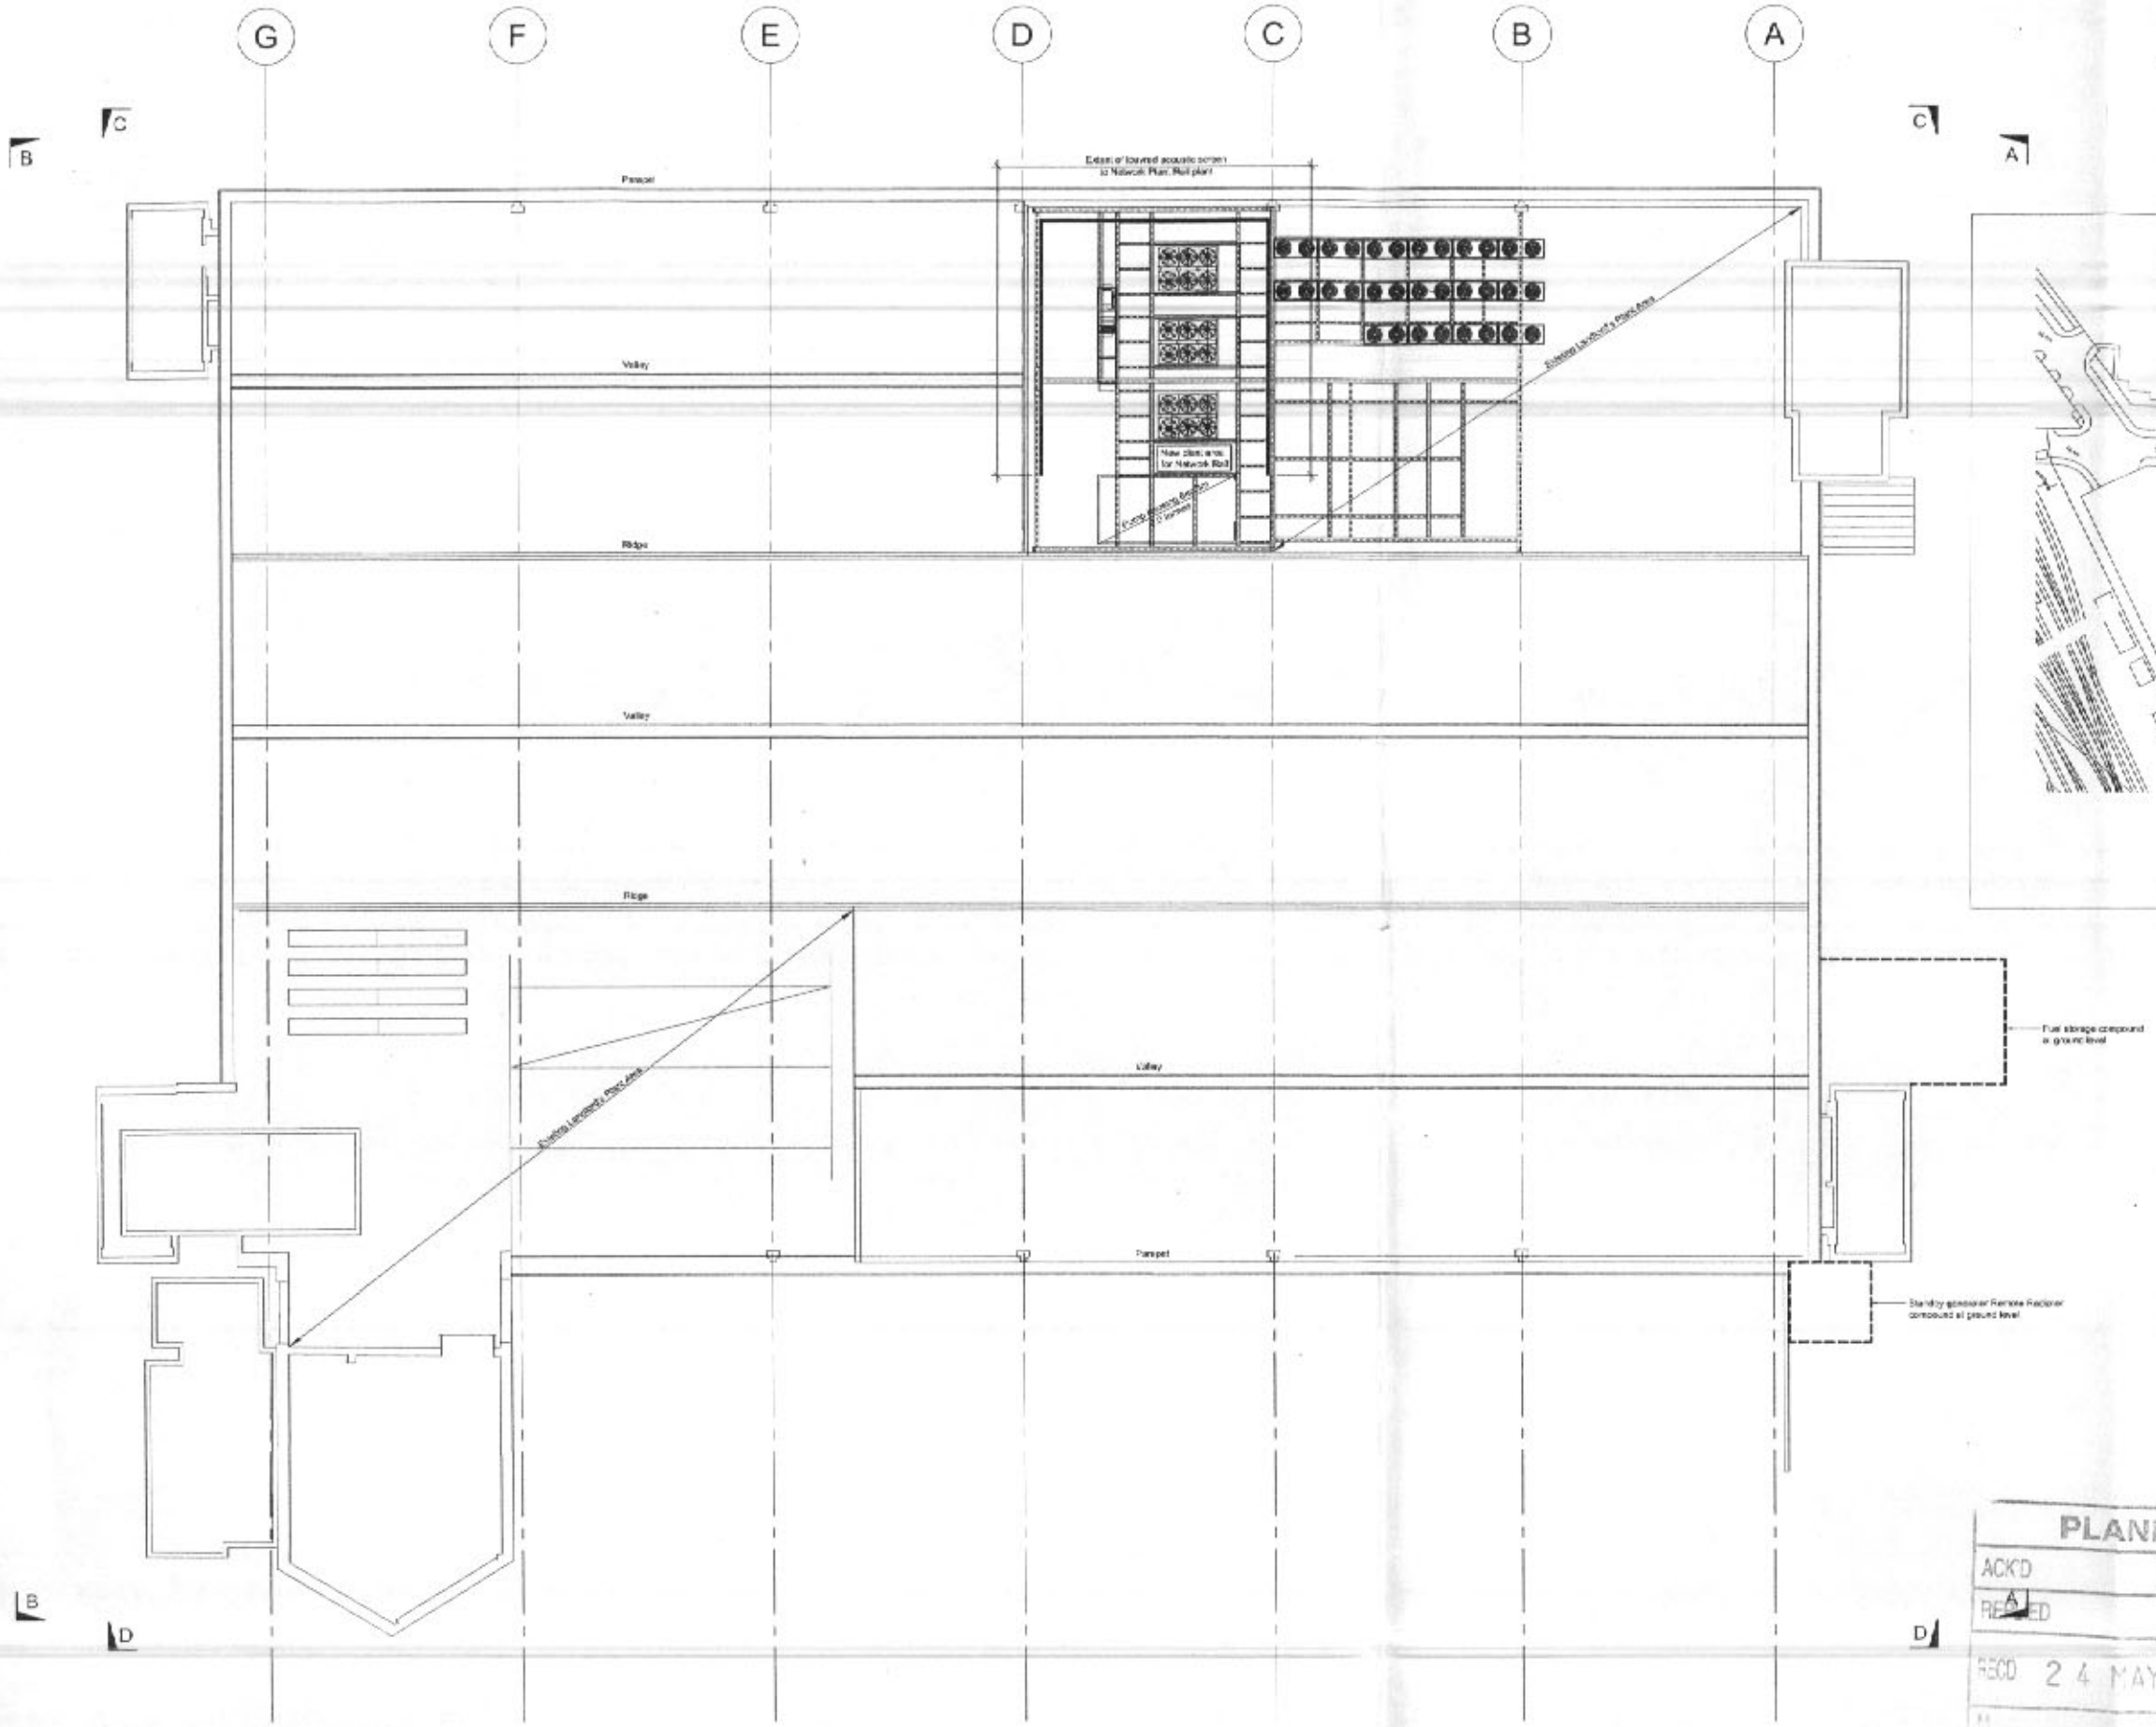

General Arrangement Roof Plan

Scale 1:150

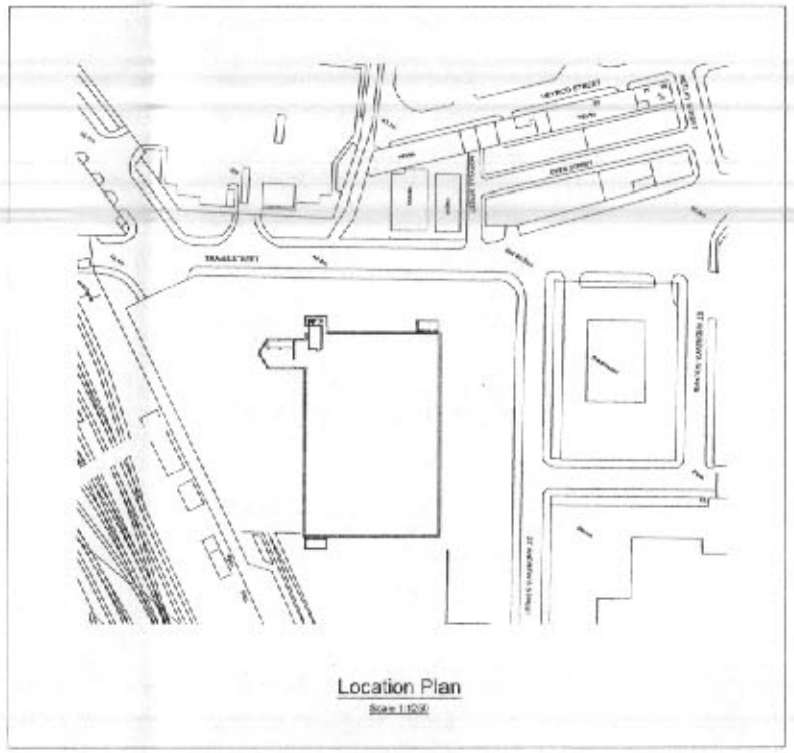

Location Plan

Scale 1:1250

Rev	Date	Description	Issuer
P1	23.03.07	First Issue	PGS

Lucking & Clark
Engineers

Lucking & Clark LLP, 19-21 Hatton Garden, London EC1N 8NG
Tel: 020 7405 4054 Fax: 020 7405 4056
E-mail: firstname.surname@luckingandclark.co.uk

Client
Network Rail

Project
Square 1 Manchester

Title
Planning Application
General Arrangement Plan

Drawn By	Date	Scale	Sheet Size
PGS	March 07	1:150	A1

Checked By	Proj. No.	Doc. Type	Drg. No.	Rev.
CJW	36206	D	008.1	P1

© Lucking & Clark LLP

Check all dimensions and verify on site. Report any discrepancies or omissions

PLANNING
ACK'D
RECEIVED
RECD 24 MAY 2007