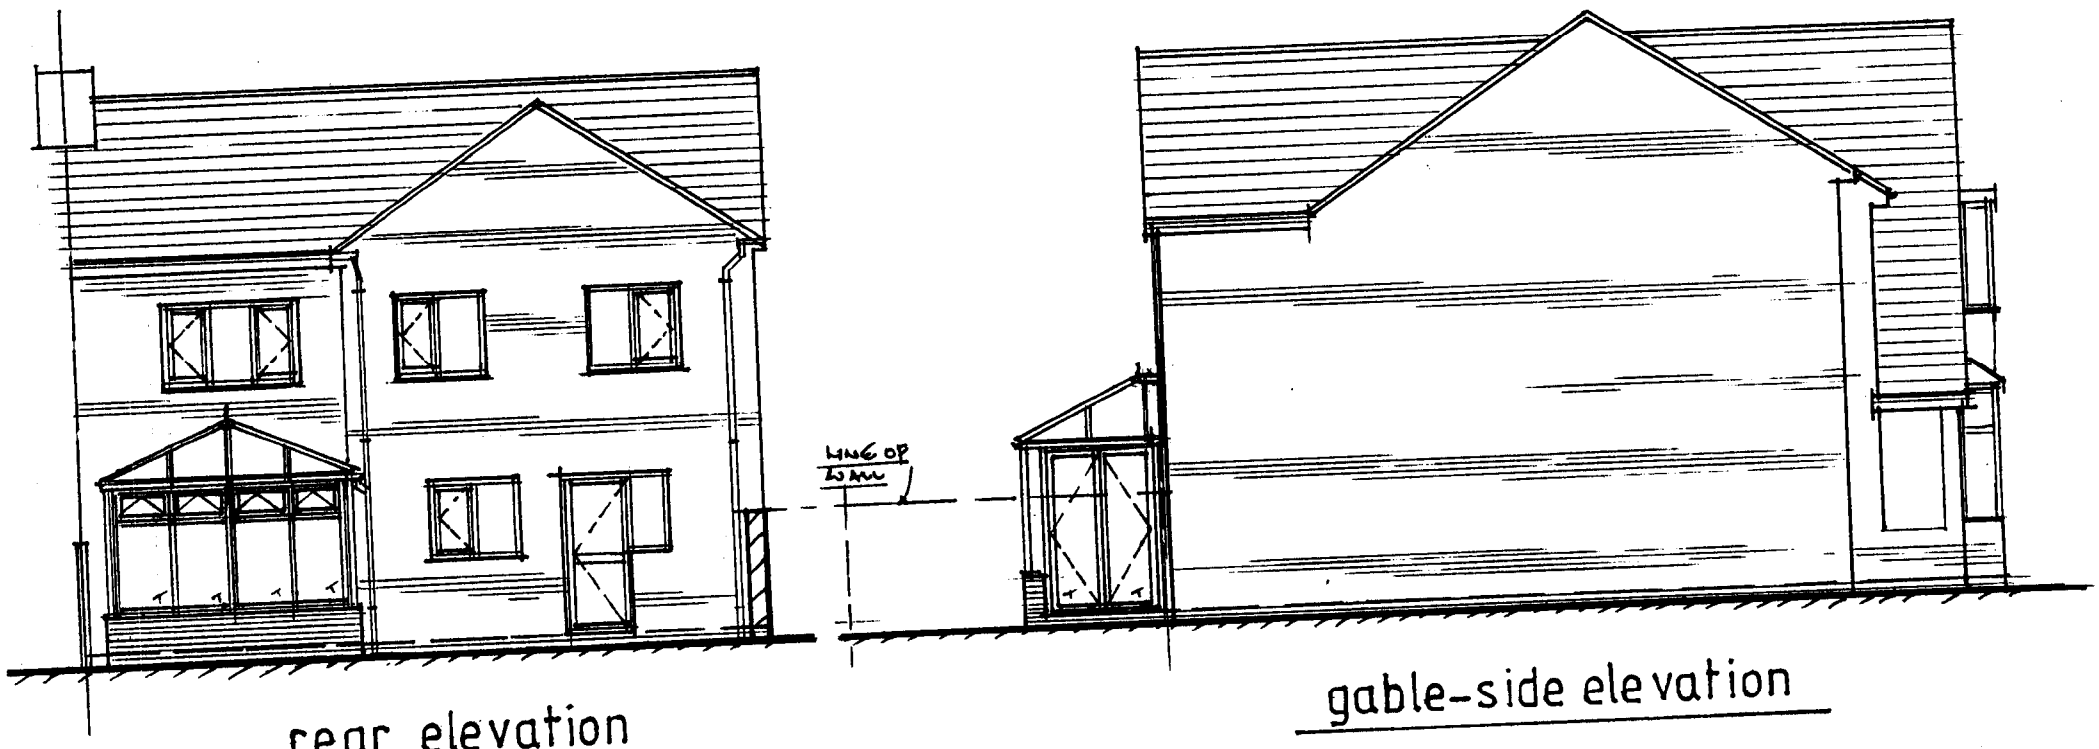

rear elevation

gable-side elevation

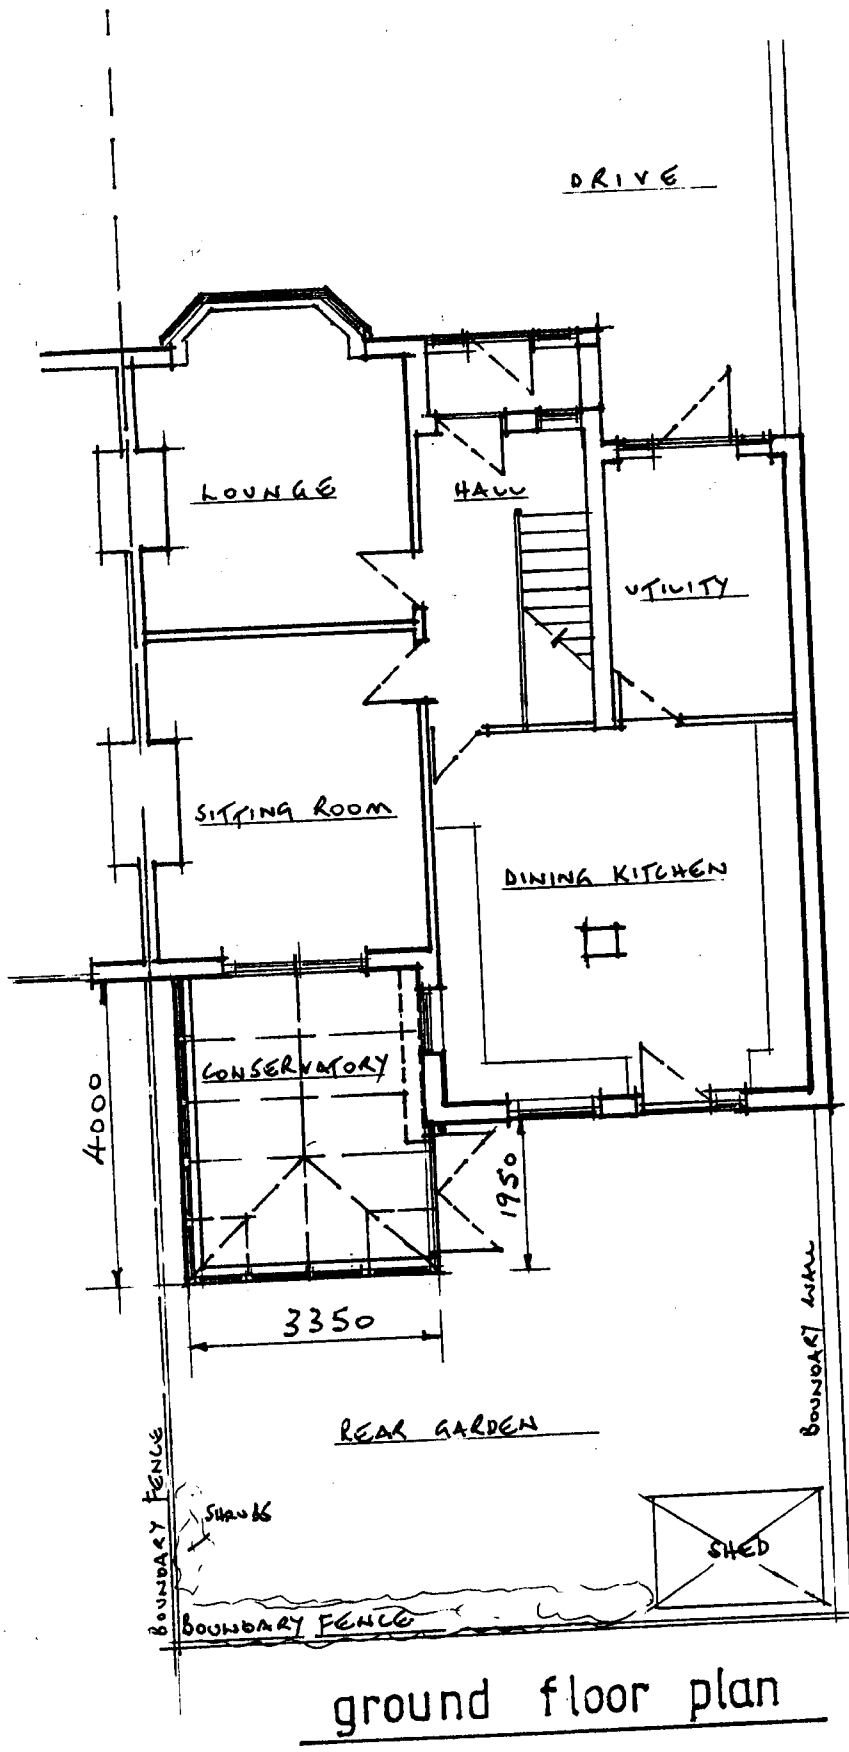

ground floor plan

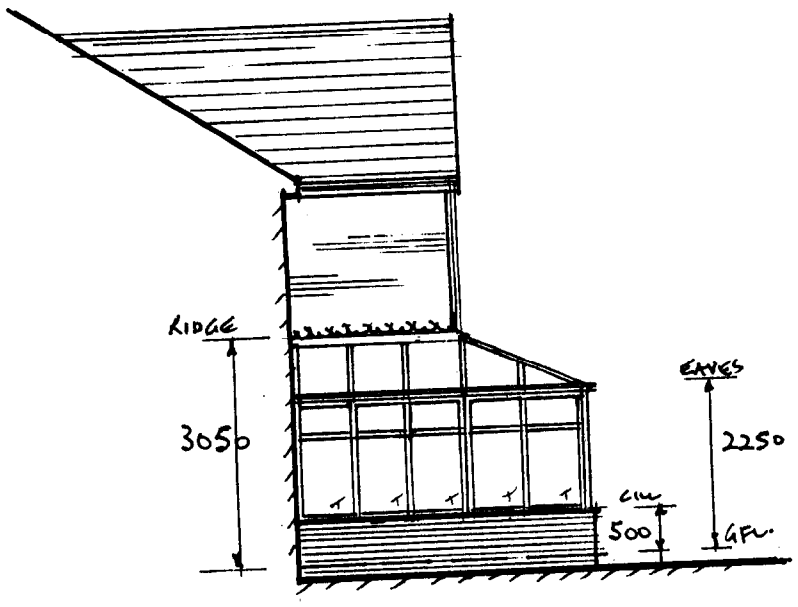

boundary - side elevation

SPECIFICATION :-

WHITE P.V.C. FRAMEWORK
CLEAR GLAZING ('T' DENOTES TOUGHENED SAFETY GLASS)
'BLUE TINT' SOLAR/ACTIV GLASS ROOF
FACE BRICK DWELLING TO MATCH DWELLING
RAINWATER TO EXISTING DRAINAGE
FLOOR LEVEL TO LEVEL OF DWELLING.

PLANNING

1 2008

	INIT.	DATE
M		
M		
FOR A...		

PROPOSED CONSERVATORY TO: No.1. MAYVILLE DRIVE, DIDSBURY, MANCHESTER

FOR: MR. AND MRS. CHERRY.

SCALE ~ 1 : 100

dgl 09.03/A