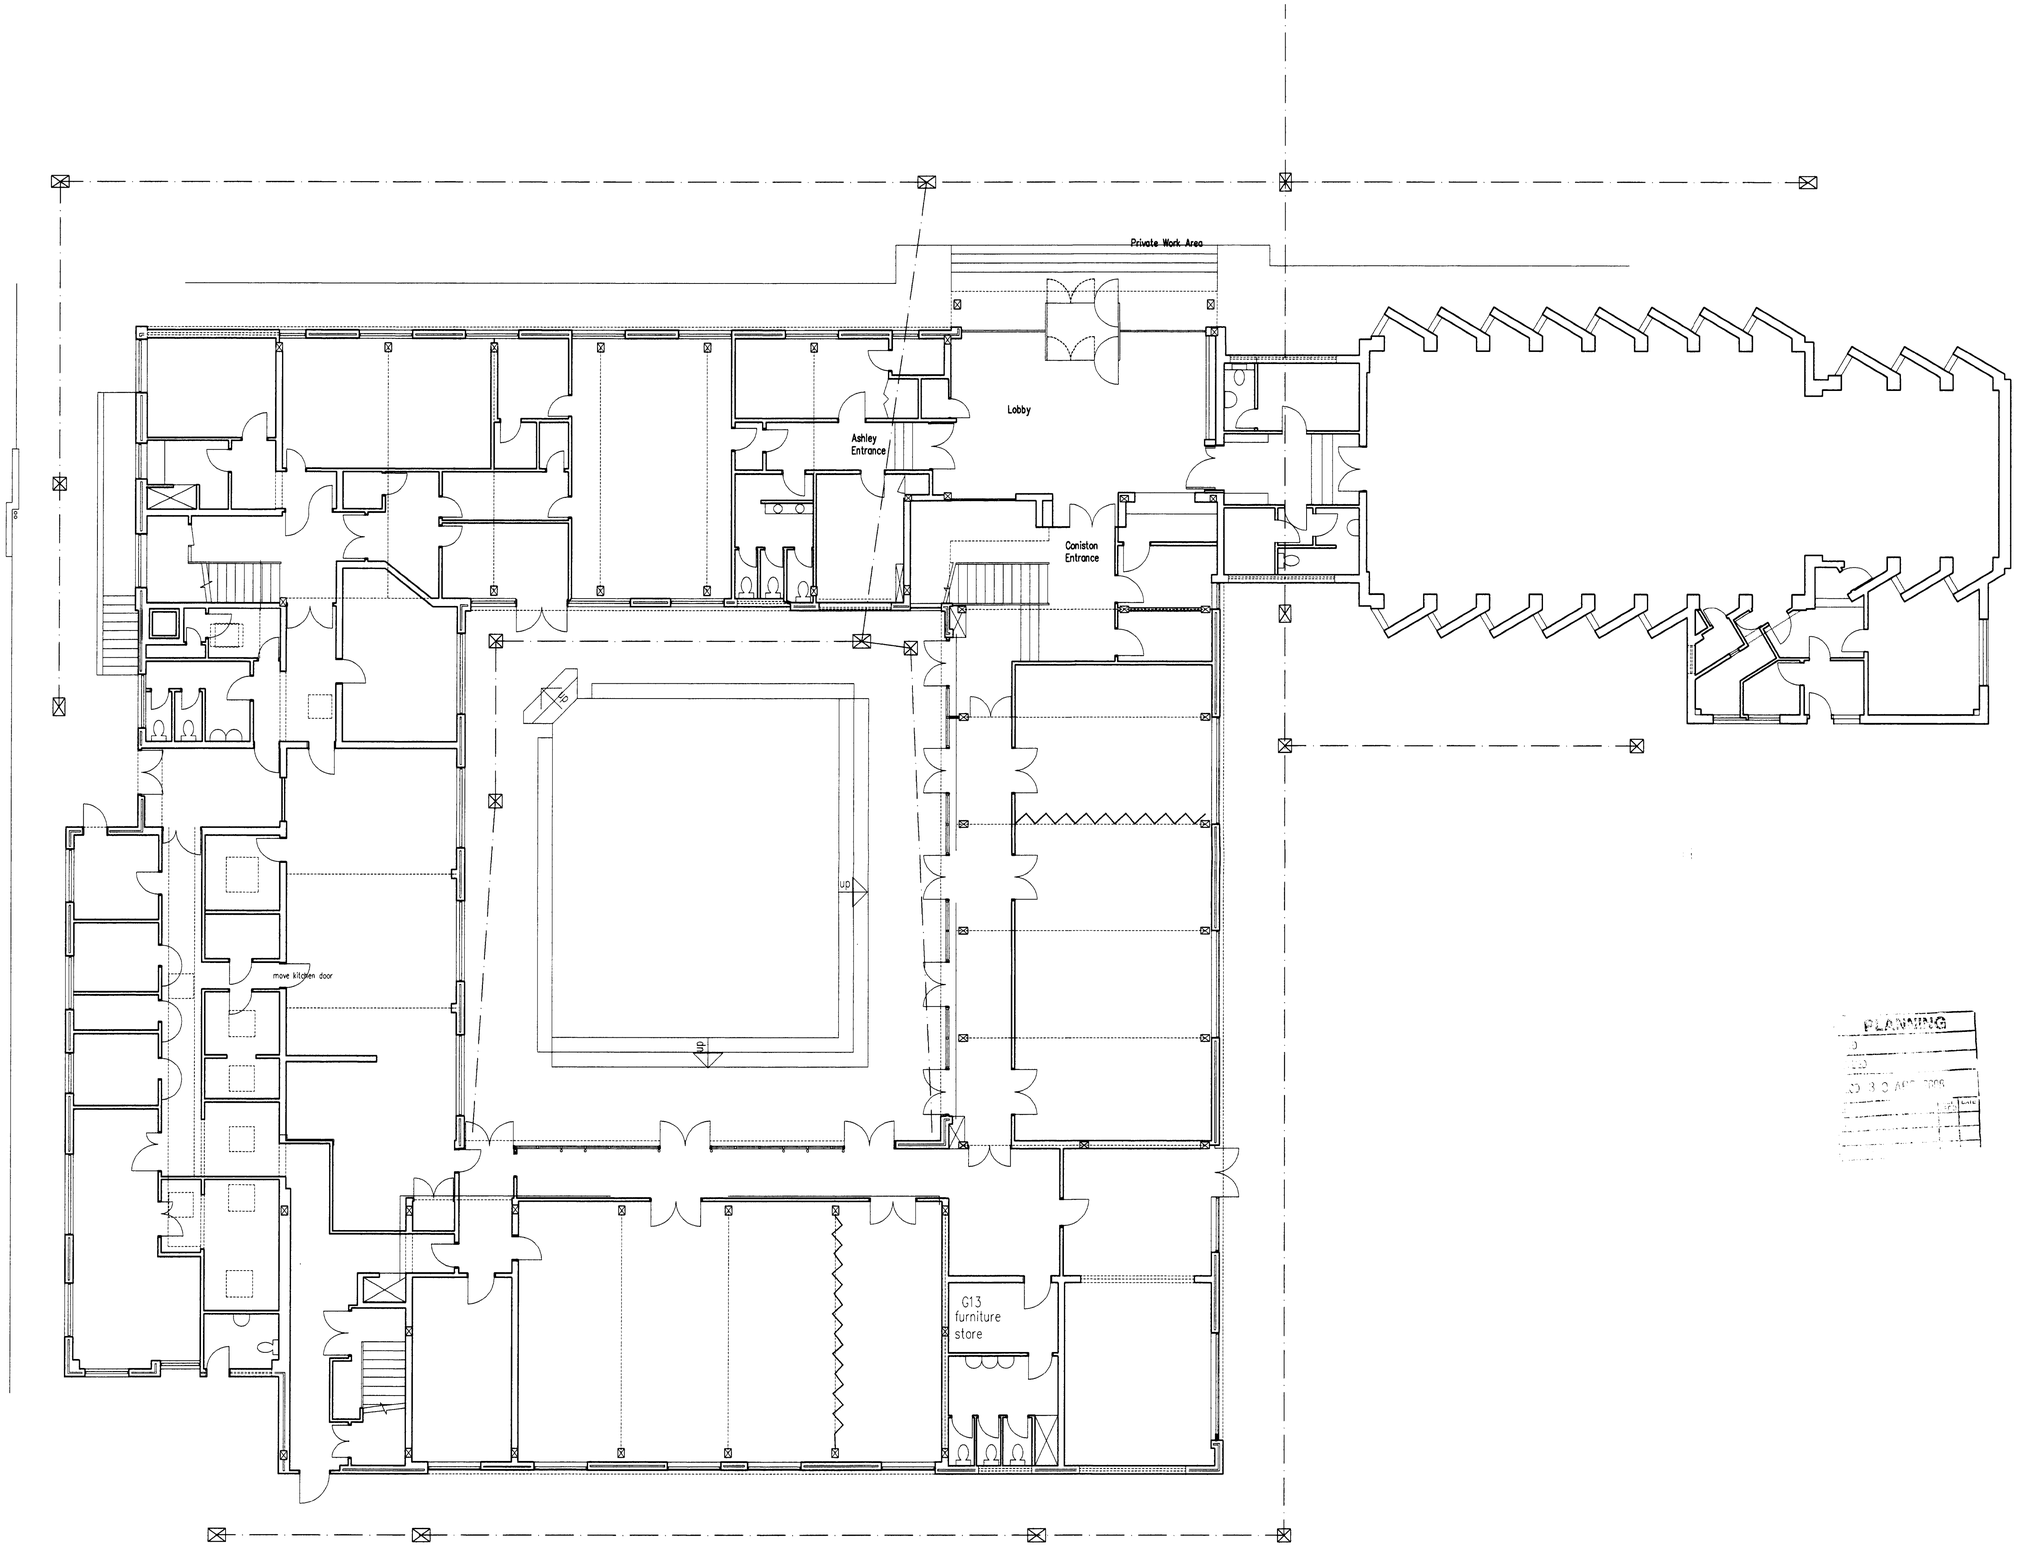

PLANNING

	DATE	DESCRIPTION
B	04-09-07	PRELIMINARY PROPOSAL
A	02-05-07	PRELIMINARY PROPOSAL

TEMPLATE CAI LAYOUT A1(L2)

ALL DIMENSIONS AND LEVELS MUST BE CHECKED BY THE CONTRACTOR : REPORT ALL ERRORS TO ARCHITECT

CASTANON ASSOCIATES
ARCHITECTS
18a NETHERHALL GARDENS
London NW3 5TH Tel 020 7794 1800

Client :
ASHLEY EDUCATIONAL TRUST
67 - 77 Hathersage Road
Manchester M13 0EW

THIS DESIGN CONFORMS TO CDM REGULATIONS WHEN USED TO PROJECT INCORP BLANKETON & MANAGEMENT LEVEL & DRAWING CDM1

Project :
ALTERATIONS :
Coniston & Ashley

Drawing Title :
Ground Floor
Existing

SCALE AT A1 SIZE UNLESS NOTED :	PROJECT	DRAWING	REV
1:100	2400	001.1	C

.E:\CA-PA\Coniston\080408-2400-X01_PA.dwg, 001.1, 24/04/2008 16:28:55, PABLO-PC10