Do not scale off drawings



Front Elevation



Side Elevation



PLANNING AND
BUILDING CONTROL
05 NOV 2012

client
Mr & Mrs Dovedi

project
25 Kingsfield Drive, Didsbury, Manchester

drawing	drawing number
Existing elevations	2 of 4

issue status	Date	scale
Planning	Oct 2012	1:50 @ A3

Do not scale off drawings

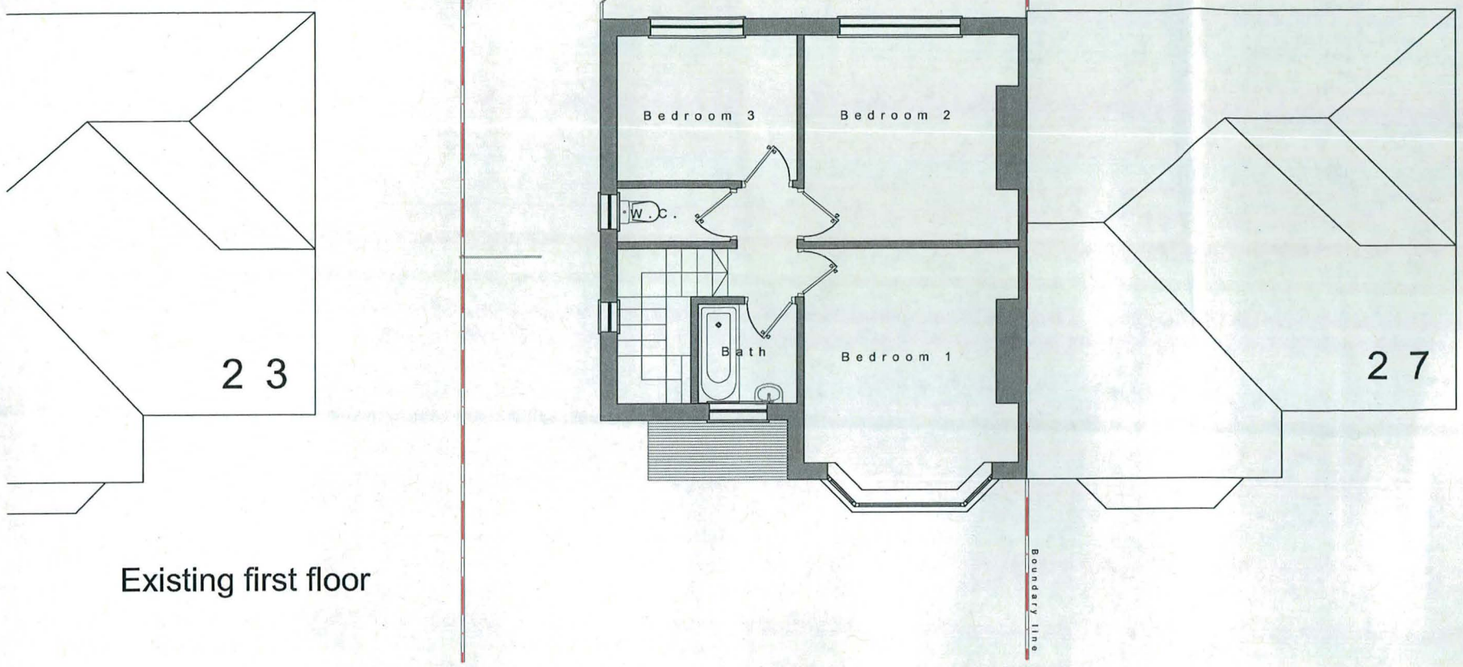

Existing first floor

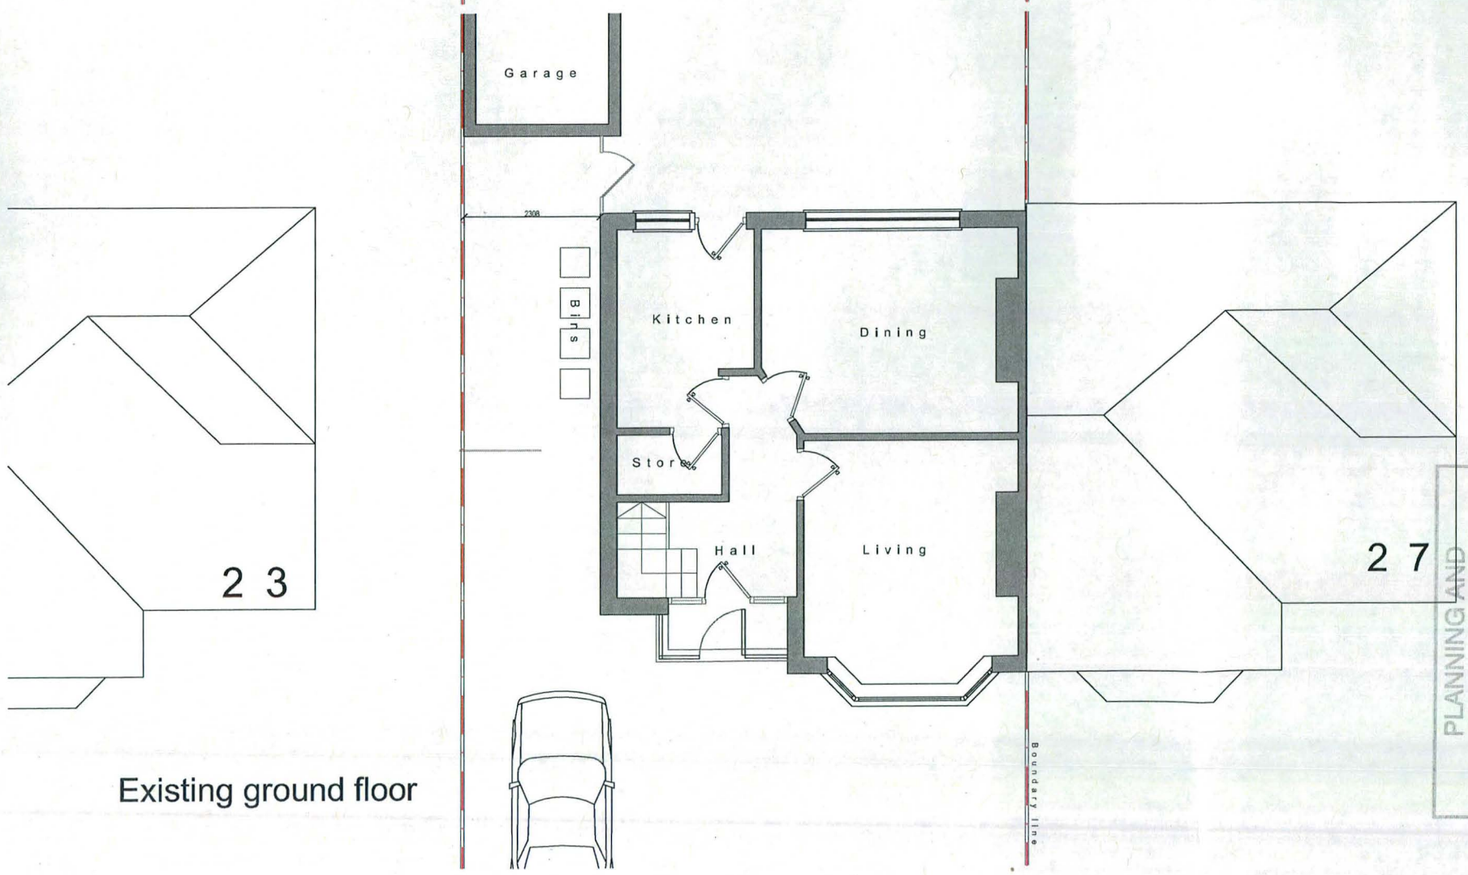

Existing ground floor

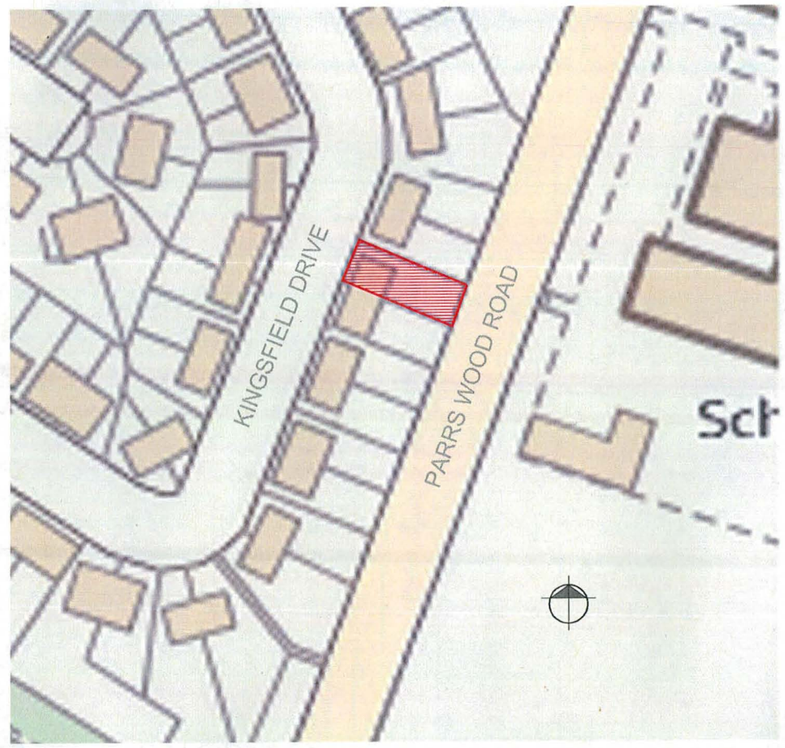

Location plan 1:1250

PLANNING AND BUILDING CONTROL
05 NOV 2012

metre 0 1 2 3 4 5

client
Mr & Mrs Dovedi

project
25 Kingsfield Drive, Didsbury, Manchester

drawing	drawing number
Existing plans	1 of 4

issue status	Date	scale
Planning	Oct 2012	1:100 & 1250 @ A3