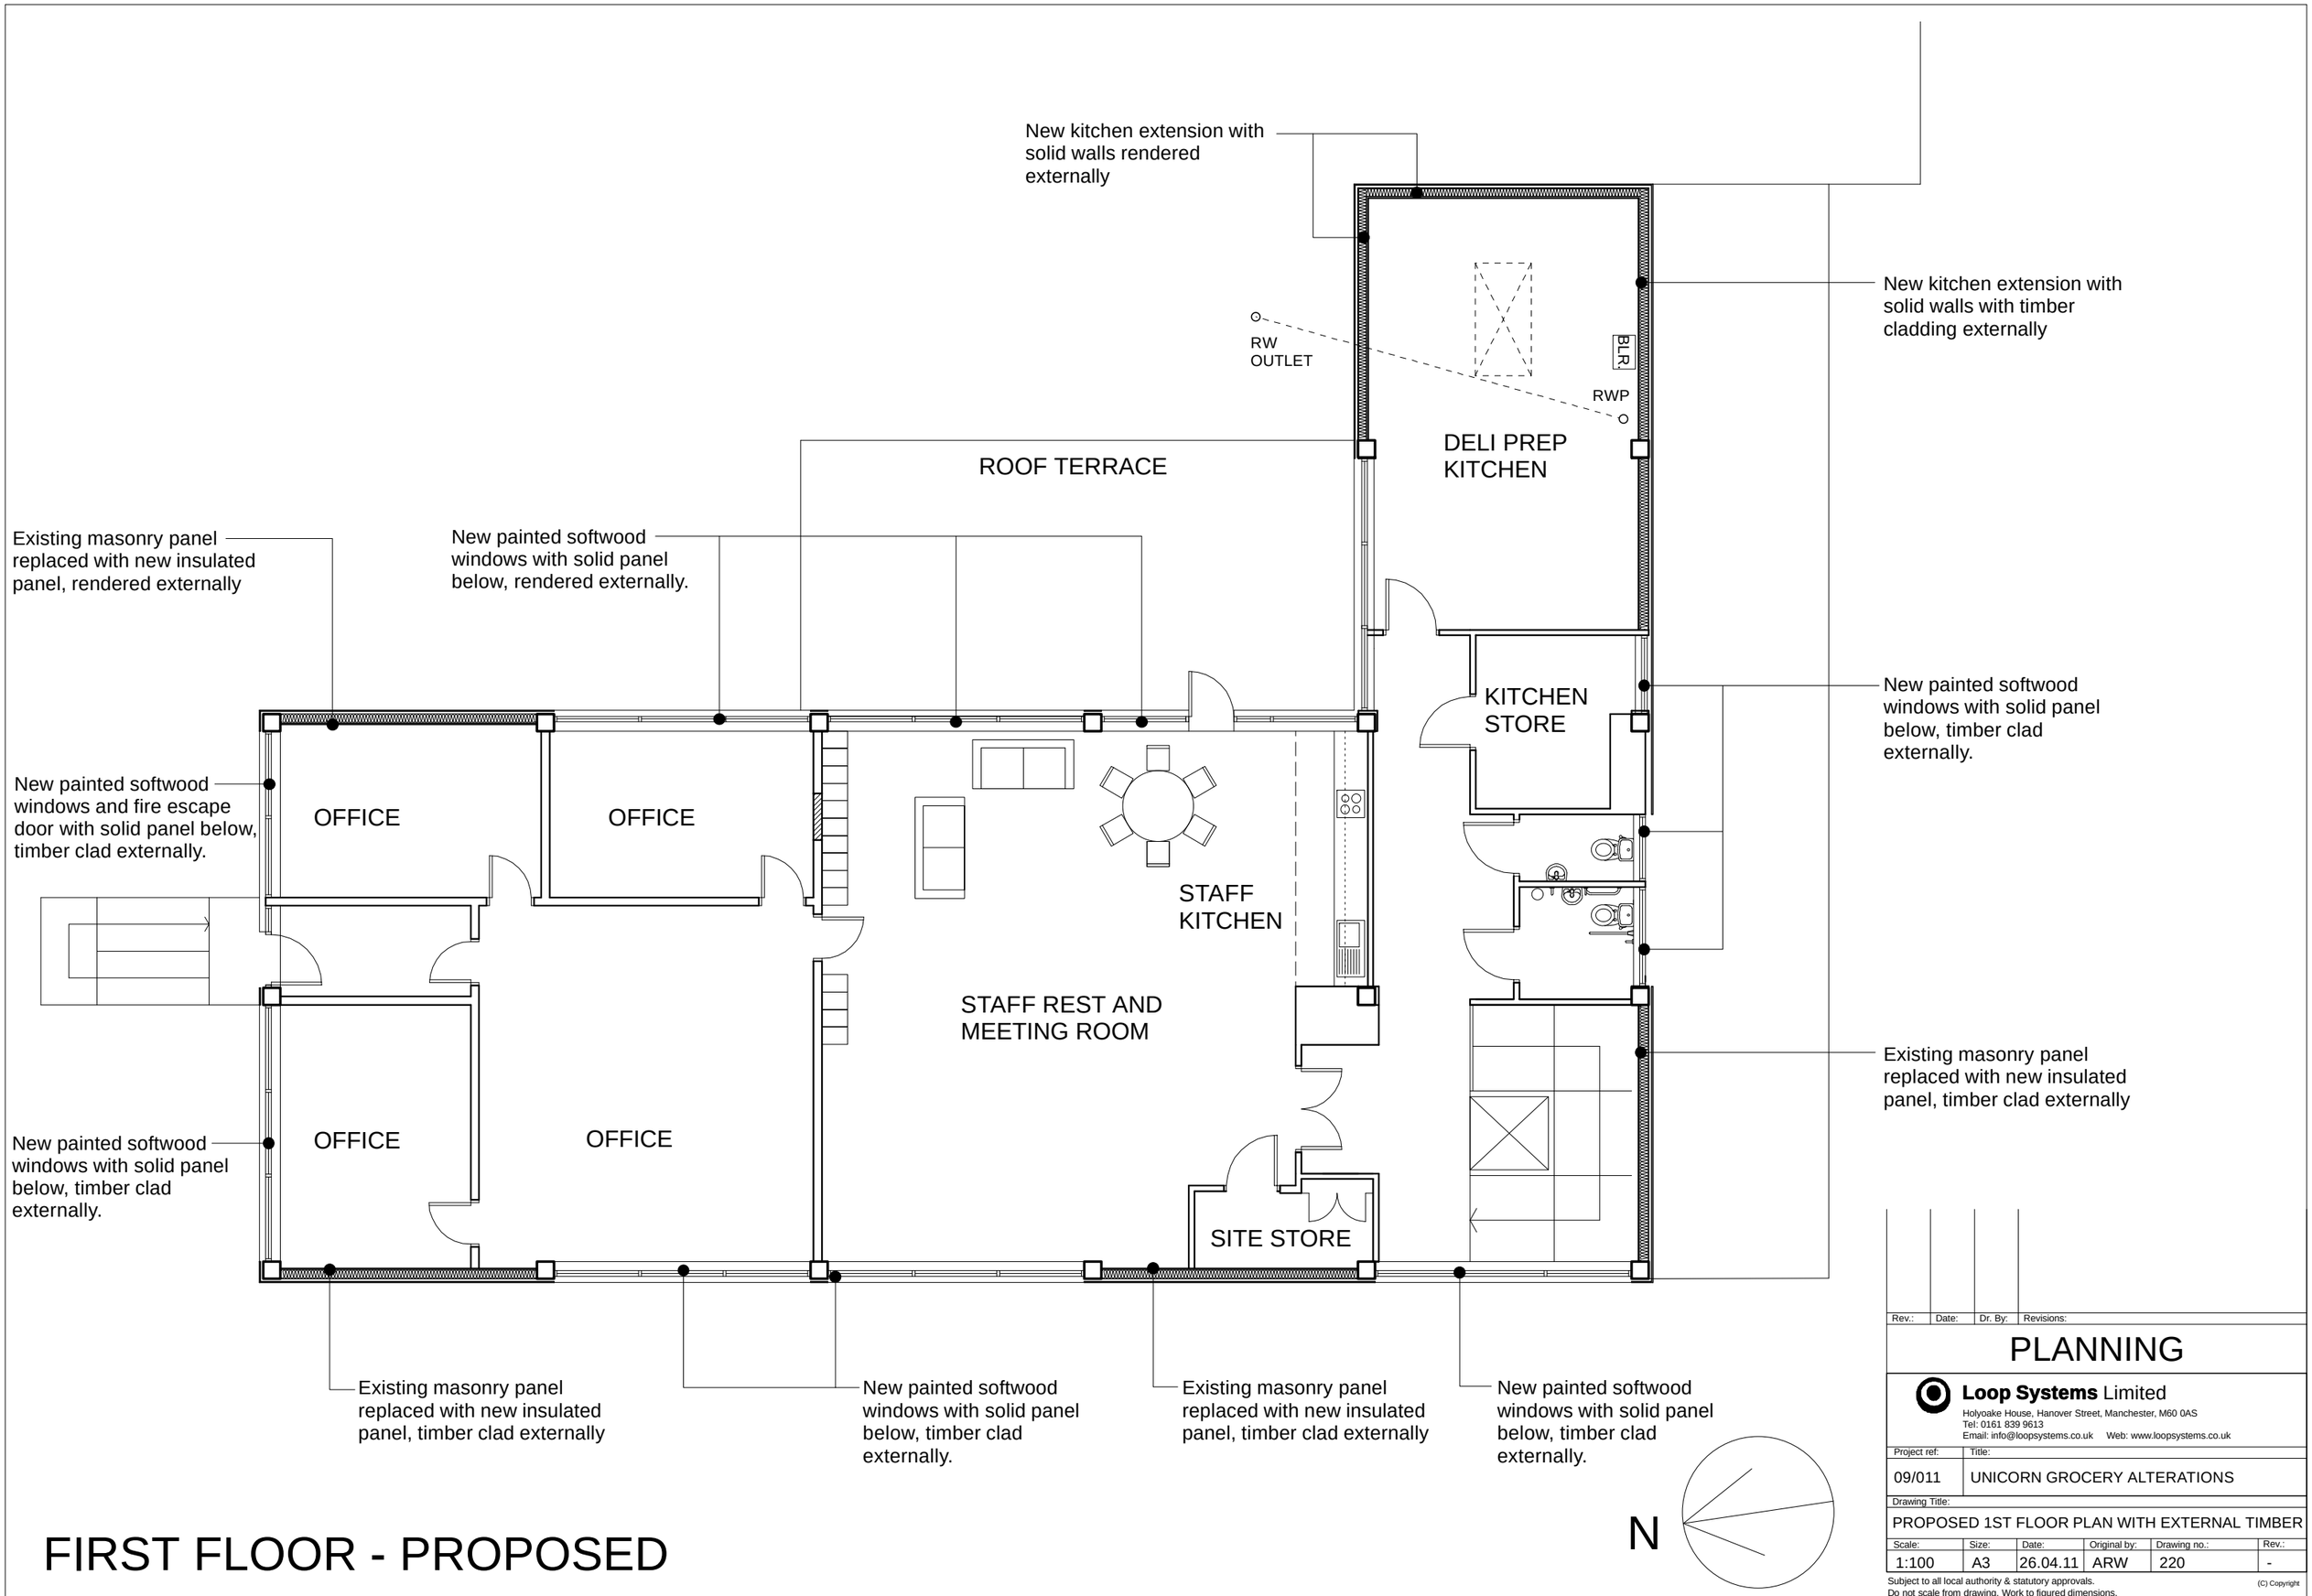


FIRST FLOOR - PROPOSED

Rev.:	Date:	Dr. By:	Revisions:

PLANNING

Loop Systems Limited
Holyoake House, Hanover Street, Manchester, M60 0AS
Tel: 0161 839 9613
Email: info@loopsystems.co.uk Web: www.loopsystems.co.uk


Project ref:	Title:
09/011	UNICORN GROCERY ALTERATIONS

Drawing Title:
PROPOSED 1ST FLOOR PLAN WITH EXTERNAL TIMBER

Scale:	Size:	Date:	Original by:	Drawing no.:	Rev.:
1:100	A3	26.04.11	ARW	220	-

Subject to all local authority & statutory approvals.
Do not scale from drawing. Work to figured dimensions.
Check all dimensions on site. In the event of any discrepancy refer query to architect.

(C) Copyright

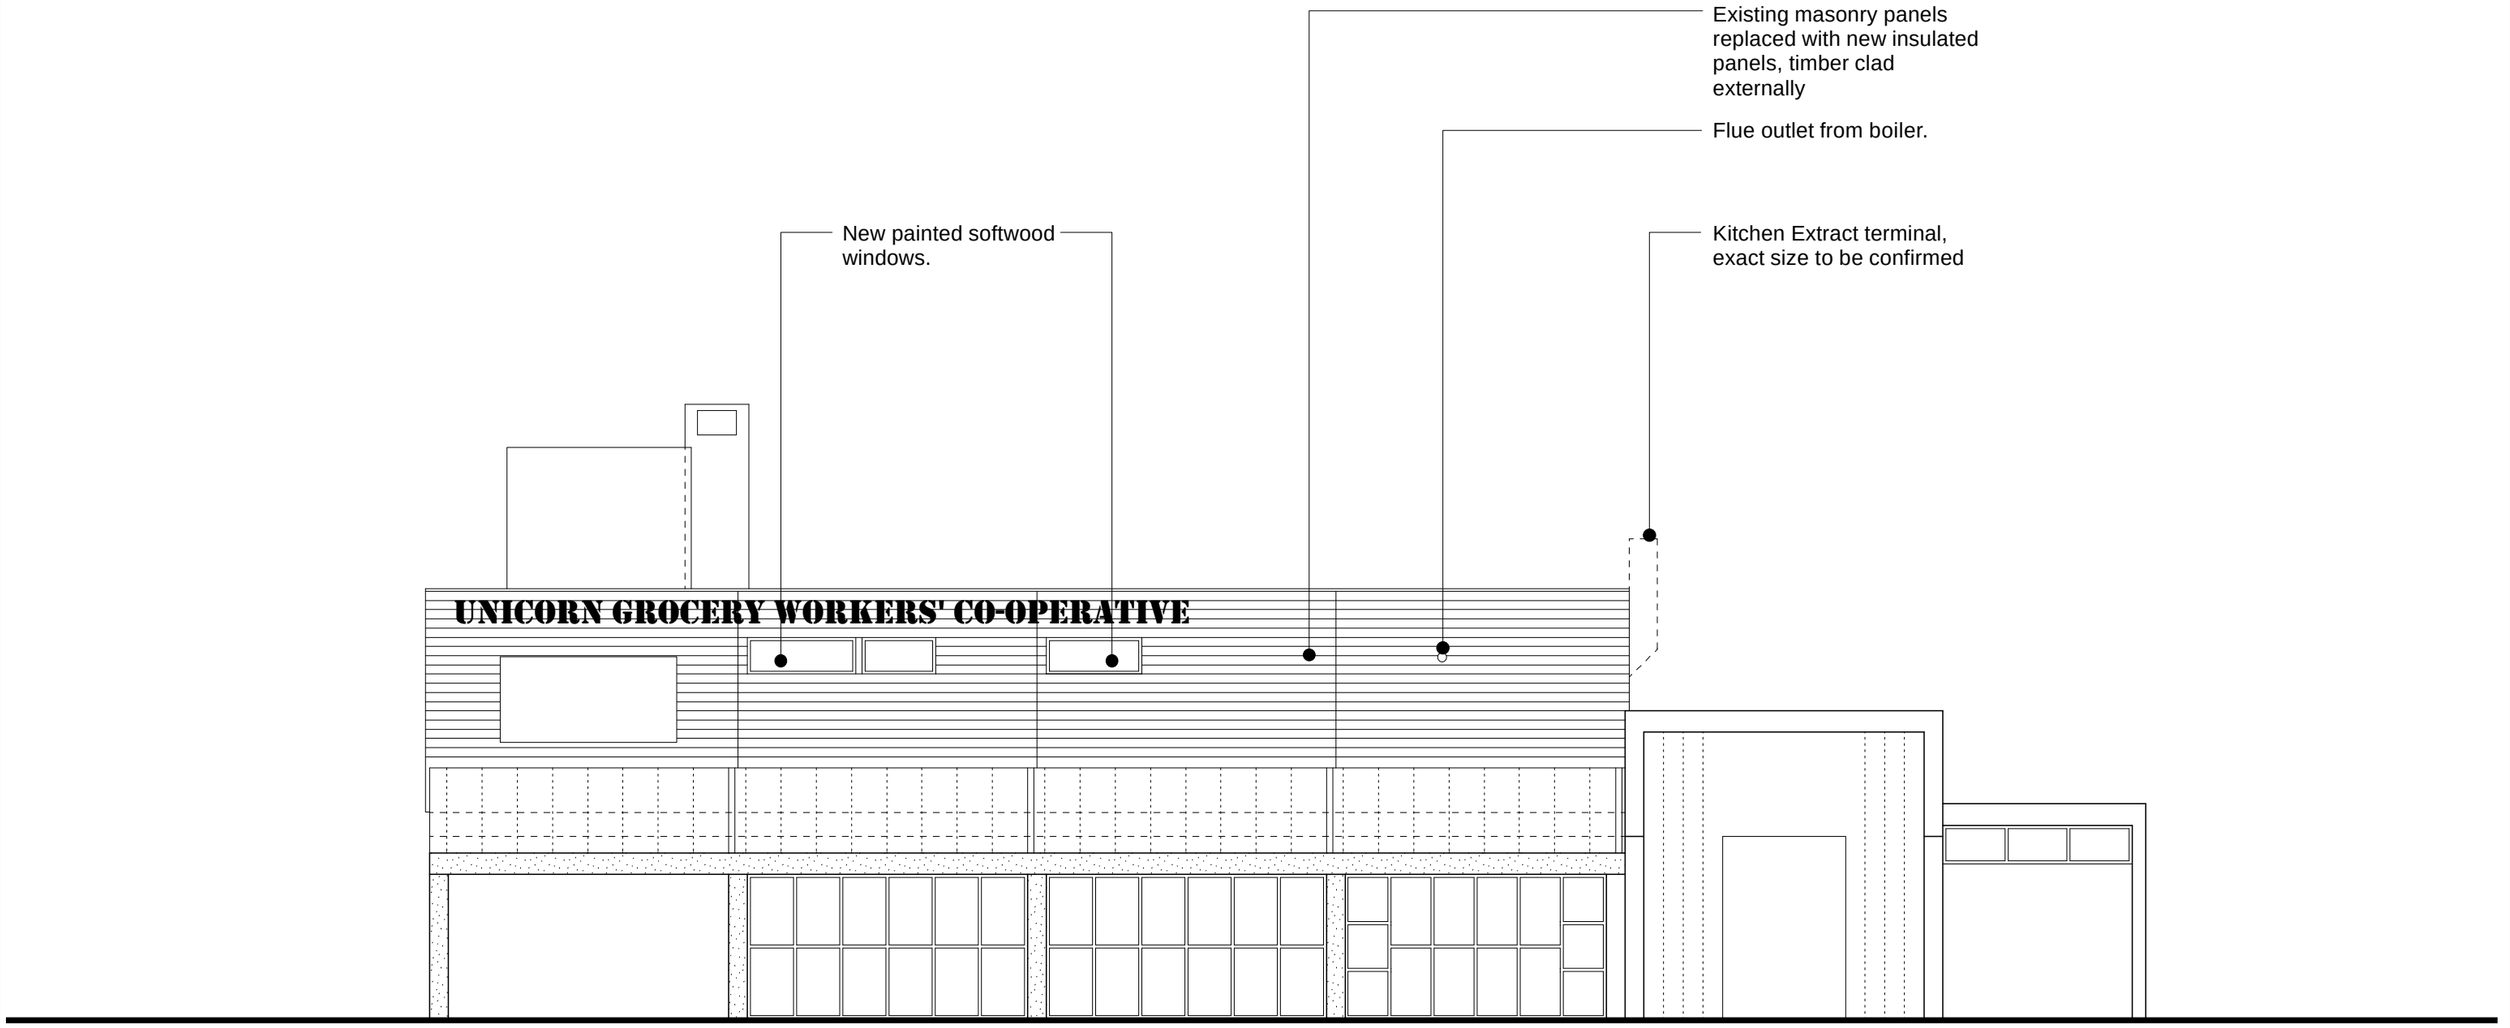

PROPOSED SOUTH ELEVATION

Rev.:	Date:	Dr. By:	Revisions:

PLANNING

Loop Systems Limited
Holyoake House, Hanover Street, Manchester, M60 0AS
Tel: 0161 839 9613
Email: info@loopsystems.co.uk Web: www.loopsystems.co.uk


Project ref:	Title:
09/011	UNICORN GROCERY ALTERATIONS

Drawing Title:
PROPOSED SOUTH ELEVATION WITH TIMBER CLADDING

Scale:	Size:	Date:	Original by:	Drawing no.:	Rev.:
1:100	A3	26.04.11	ARW	221	-

Subject to all local authority & statutory approvals.
Do not scale from drawing. Work to figured dimensions.
Check all dimensions on site. In the event of any discrepancy refer query to architect.

(C) Copyright

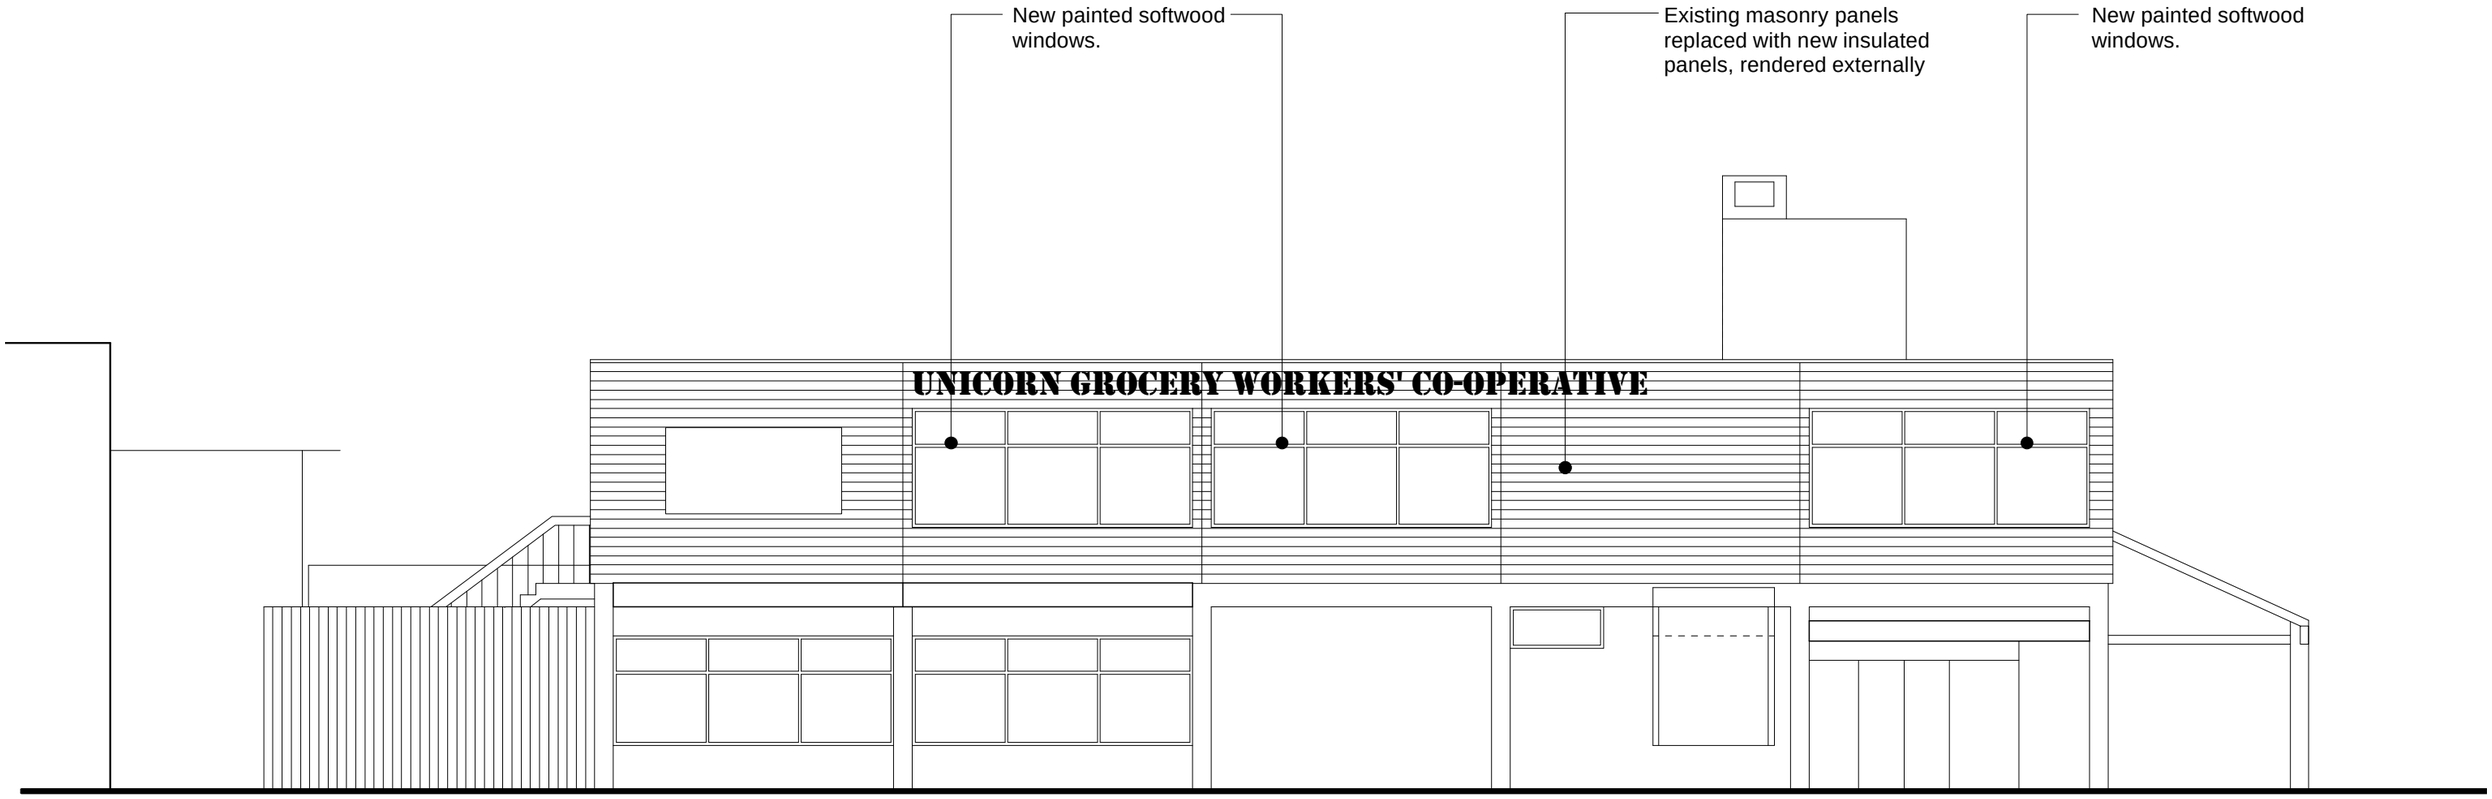

PROPOSED WEST ELEVATION

Rev.:	Date:	Dr. By:	Revisions:

PLANNING

Loop Systems Limited
Holyoake House, Hanover Street, Manchester, M60 0AS
Tel: 0161 839 9613
Email: info@loopsystems.co.uk Web: www.loopsystems.co.uk

Project ref:	Title:
09/011	UNICORN GROCERY ALTERATIONS

Drawing Title:
PROPOSED WEST ELEVATION WITH TIMBER CLADDING

Scale:	Size:	Date:	Original by:	Drawing no.:	Rev.:
1:100	A3	26.04.11	ARW	222	-

Subject to all local authority & statutory approvals.
Do not scale from drawing. Work to figured dimensions.
Check all dimensions on site. In the event of any discrepancy refer query to architect.
(C) Copyright