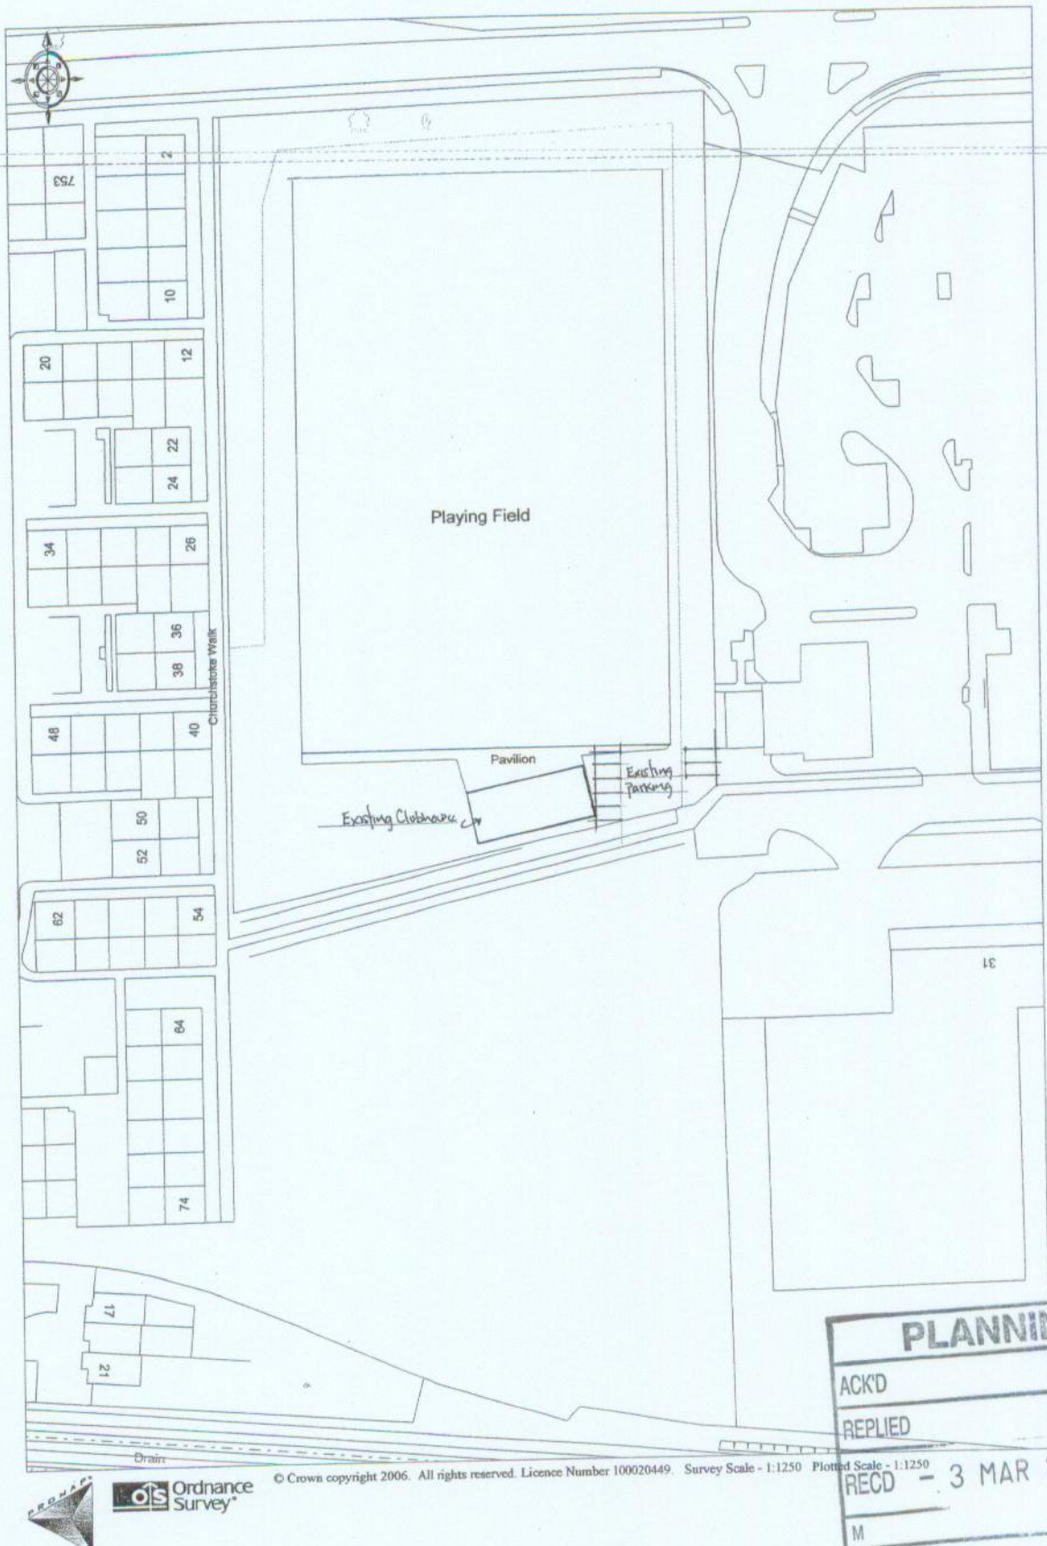


© Crown copyright 2006. All rights reserved. Licence Number 100020449. Survey Scale - 1:1250 Plotted Scale - 1:1250

PLANNING
ACK'D
REPLIED
RECD - 3 MAR 2008
M
M
M
FOIL ACTION