This drawing is copyright & the property of EC Harris & must not be copied in whole or in part without their written permission. Copyright is reserved. ©
This drawing must not be scaled. The Contractor is to report all dimensional discrepancies & errors to the Contract Administrator prior to construction commencing.
It is essential that this drawing is read in conjunction with all specifications/schedule of works & that all works are included for.

Existing

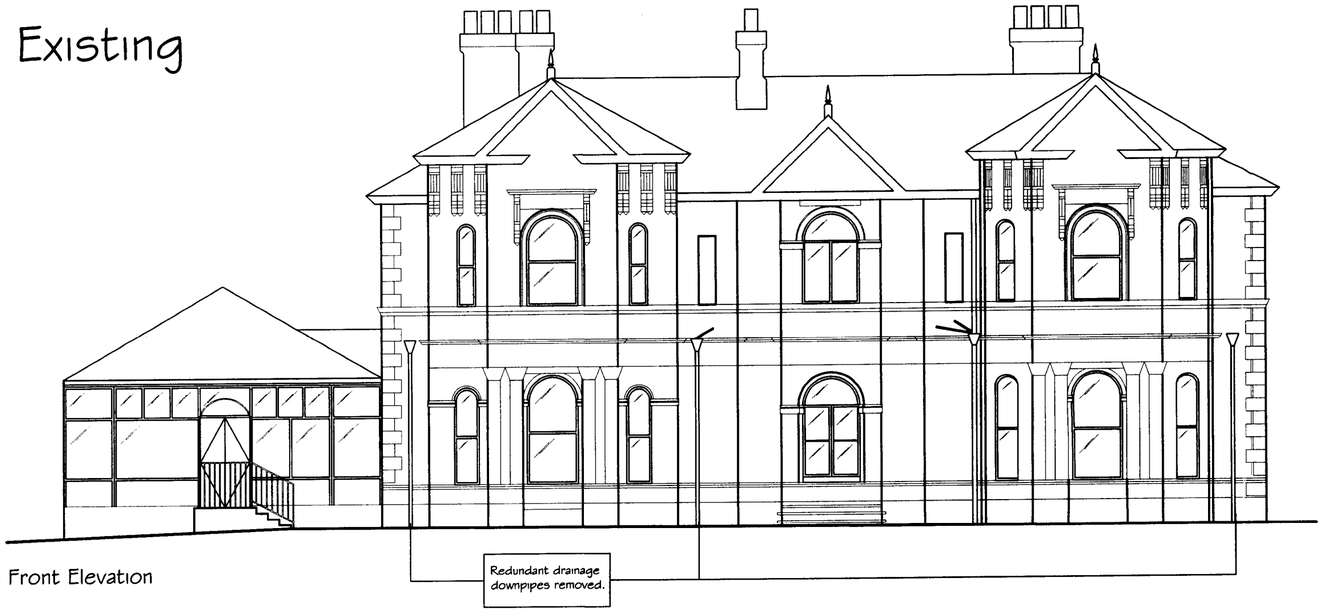

Front Elevation



L/H Side Elevation

Proposed



Front Elevation



L/H Side Elevation

PLANNING
ACK'D
REPLIED
RECD 18 DEC 2007

Notes

Redundant downpipes will be removed.
New lightwells well be formed and new window openings will be created to provide light to proposed basement rooms.
The access to the side elevation will be altered to create a larger landing to aid wheelchair access.
A new platform lift will be installed external to provide wheelchair access.

Revisions	Comments	Dates
Client: Riverside Housing Group		Date: Nov 2007
		Drawn: MAS
Project title: Newbury House, 80 Daisy Bank Road, Rusholme		Approved
		Scale: 1:100@A2
Drawing title: Elevations to Front & LH Side Existing and Proposed		Job No.: 207/1821
		Dwg. No.: 03

EC HARRIS

EC HARRIS LLP
The Royal Exchange, Manchester, M2 7EH
Tel: 0161 214 0214 Fax: 0161 214 0215
information@echarris.com
www.echarris.com

Delivering better value results for clients