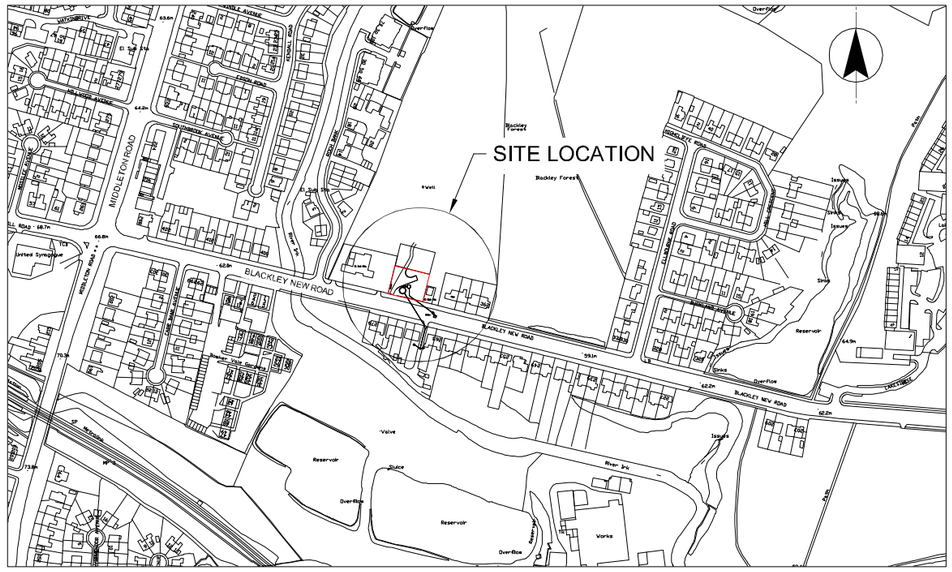
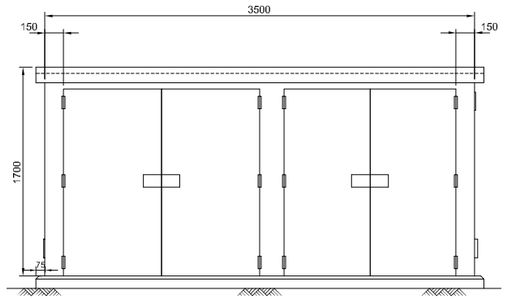
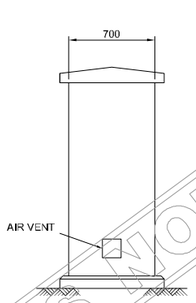


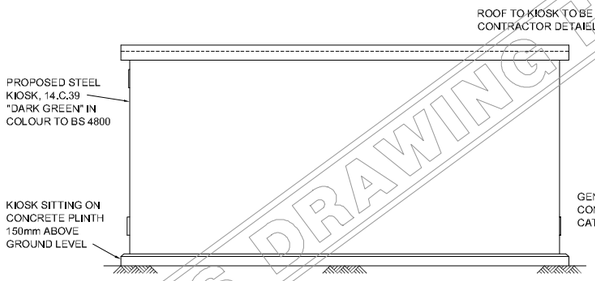

## LOCATION PLAN
SCALE 1:2500



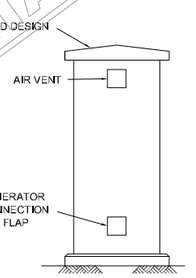

## FRONT ELEVATION
SCALE 1:25




## RIGHT ELEVATION
SCALE 1:25

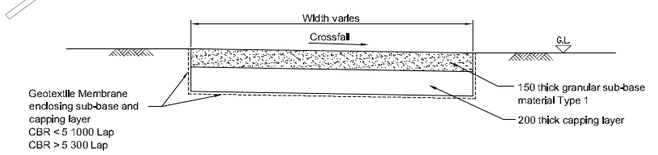



## REAR ELEVATION
SCALE 1:25




## LEFT ELEVATION
SCALE 1:25

## CONTROL KIOSK AND PRESSURE RELIEF COLUMN DETAILS




## TYPICAL SECTION THROUGH NEW STONE ACCESS TRACK
SCALE 1:25




## SITE PLAN
SCALE 1:200

THIS DRAWING HAS NOT BEEN CHECKED AND APPROVED

NOTES

1. ALL DIMENSIONS IN MILLIMETRES AND ALL LEVELS IN METRES AOD UNLESS NOTED OTHERWISE.
2. PROPOSED MILD STEEL CONTROL KIOSK AND PRESSURE RELIEF COLUMN DARK GREEN IN COLOUR (14.C.39) TO BS 4800.

LEGEND

- Area requiring planning permission (673m²)
- Proposed temporary storage and welfare area (533m²)
- Proposed Hardstanding (smooth concrete)
- New stone finish access track (Standard Detail R14, Option 2 - finish to match existing)
- New above ground structure
- New below ground structure
- Trees to be removed

OS MAP
SJ7495

TO BE REPRODUCED IN COLOUR ONLY

CURRENT ISSUE INFORMATION

| VERSION | DRWN | CHKD | REVD | | DATE |
|---|---|---|---|---|---|
| A | - | - | - | . | 20 Dec 11 |

United Utilities
Solution design supported by MWH

Balfour Beatty Utility Solutions
ZERO HARM
ALL TOGETHER LEANER4SAFER

UNITED UTILITIES PLC
DG5 BLACKLEY NEW ROAD - MANCHESTER
PLANNING APPLICATION

| SCALE | SHEET SIZE |
|---|---|
| As Shown | A1 |
| DRAWING NUMBER | REVISION |
| DG5048/80024396/00/97/2001 | A |

©The copyright of this document, which contains information of a proprietary nature, is vested in United Utilities Water PLC. The content of this document may not be used for purposes other than that for which it has been supplied and may not be reproduced, either wholly or in part, in any way whatsoever. It may not be used by, or its contents divulged to any other person whatsoever without the prior written permission of United Utilities Water PLC.
Copyright Acknowledgement: Use of Ordnance Survey map data sanctioned by the controller of H.M. Stationery Office. OS Licence Number 100019526. Crown copyright reserved. Unauthorised production infringes copyright