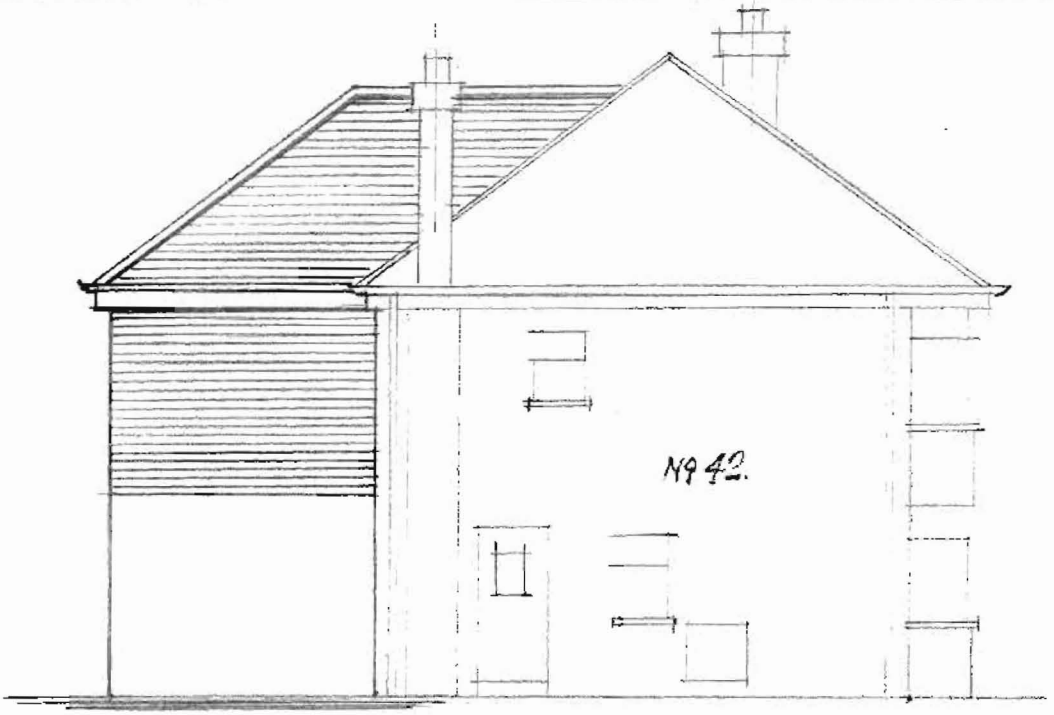


END ELEVATION - PROPOSED.
viewed from No 42. scale: 1:100.

ACK'D
RECD 20 MAY 2008

Proposed Rear Extensions,
40, Victoria Rd, Whalley Range. M/c.
for Mr. and Mrs. L.I. Davidson.
DRAWING No C.550./3.