
DO NOT SCALE: Contractor to check all dimensions and report any omissions or errors

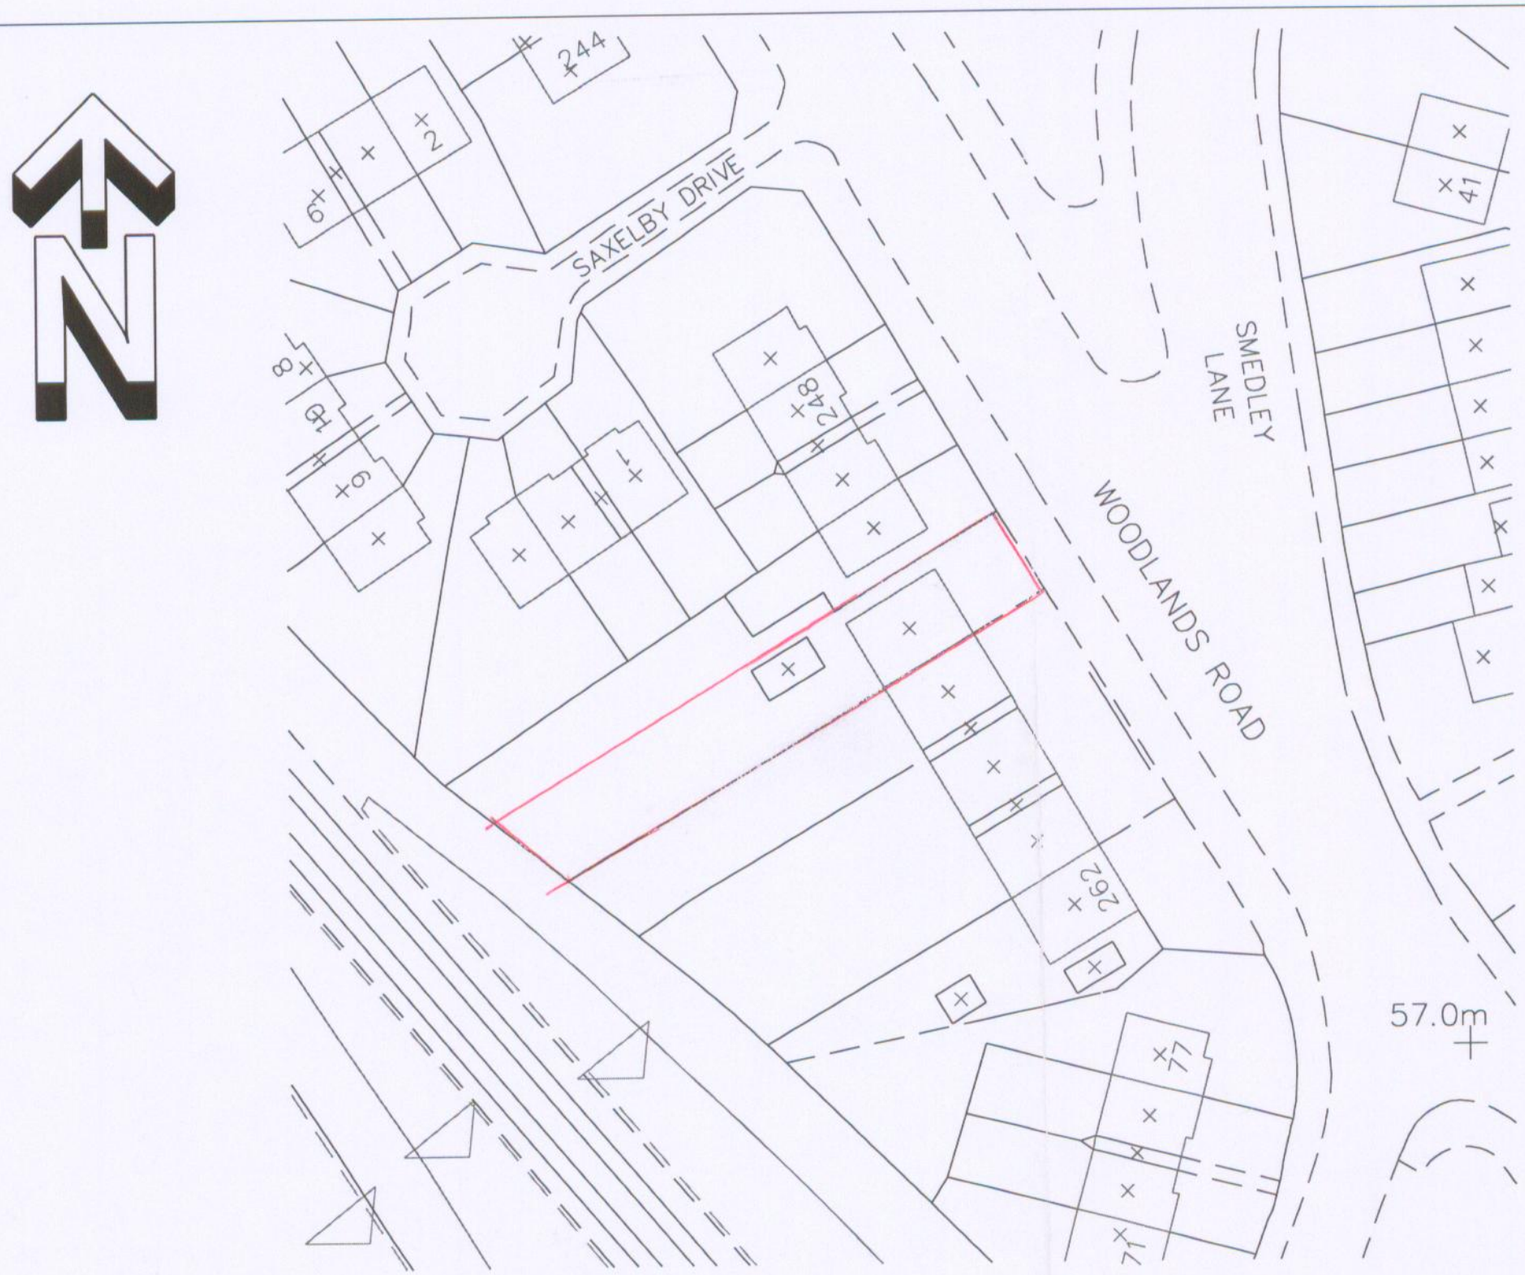

PLANNING
ACK'D
REPLIED
RECD 24 JAN 2008
M
M
M
FOR ACTION

Rev	Description	By	Chk	App	Date

428 Cheetham Hill Road
Cheetham
Manchester M8 9LE

Tel: 0161 795 6385
Tel 0161 7401400
e-mail:talat.zeria@hotmail.co.uk

Consulting Engineers
HSH ARCHITECTURAL DESIGN SERVICES

Project: .

Site Location Plan

CLIENT

Mr Sh Haseen Ud Din

Drawing Title:

Title Deed Plan
254 Woodlands Road
Cheetham Hill
Manchester M8 0GB

Scale at A3	Drawn By	Date	Checked By	Date	Approved By	Date
1:500	TZ	Jan 2008				

Project No.	Drawing No.	Revision
080	04/089	REV