


SITE PLAN SCALE 1/500

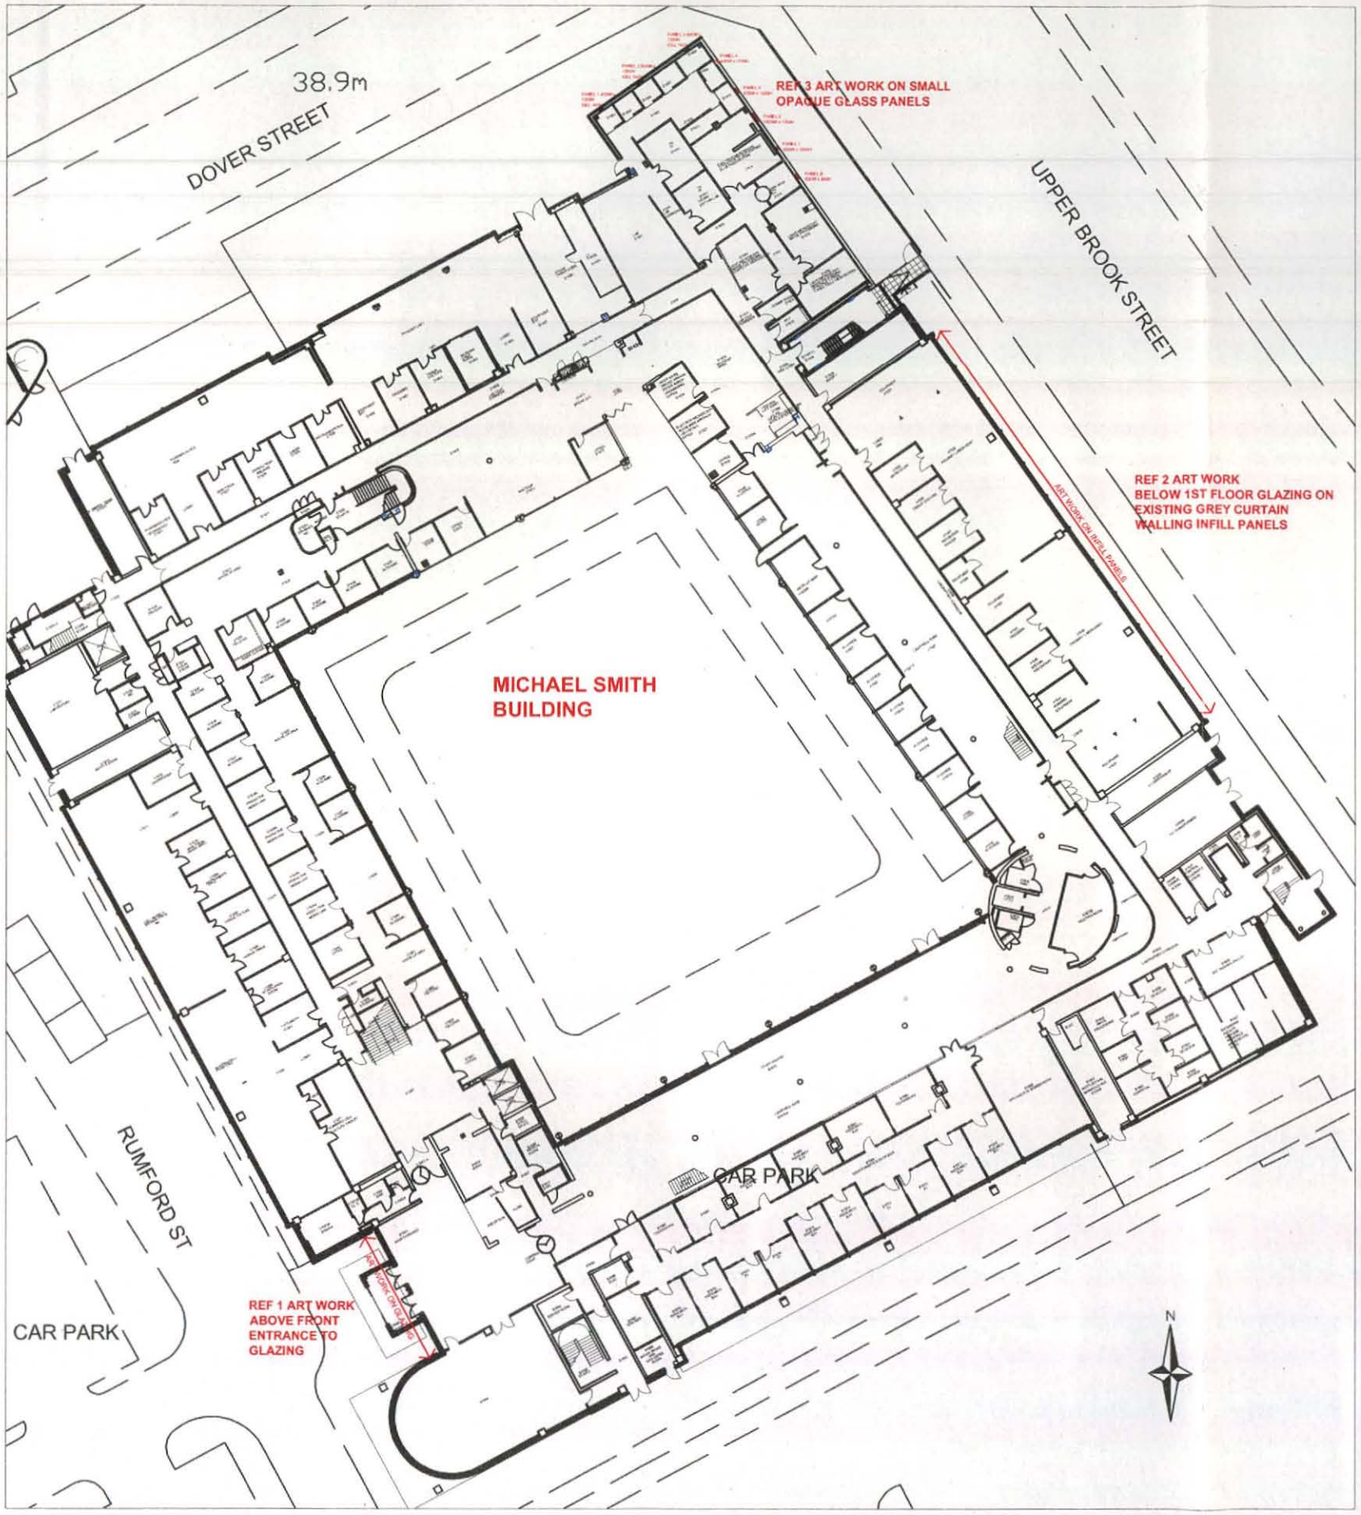

LOCATION PLAN

REV	COMMENT	DATE
[redacted]		

The University of Manchester

DESIGN SERVICES UNIT

DRAWING STATUS: PLANNING

PROJECT NAME: PROPOSED ART WORK — PROJECT NO.: 5821

BUILDING NAME: MICHAEL SMITH BUILDING — BUILDING NUMBER: 140AA

SUB-SITE NAME: OXFORD ROAD

SITE NAME: MICHAEL SMITH BUILDING

TITLE: SITE & LOCATION PLANS

DRAWING NO.: 140AA-5821-A203 — ISSUE: P1

PROJECT MANAGER: MH — DATE: MAY 13 — SCALE: 1/500@A1

DRAWN: MH — CHECKED — APPROVED

Directorate of Estates
Beyer Building
The University of Manchester
Oxford Road
Manchester
M13 9PL

Tel. 0161 275 2625
Fax. 0161 275 3980