ELEVATION

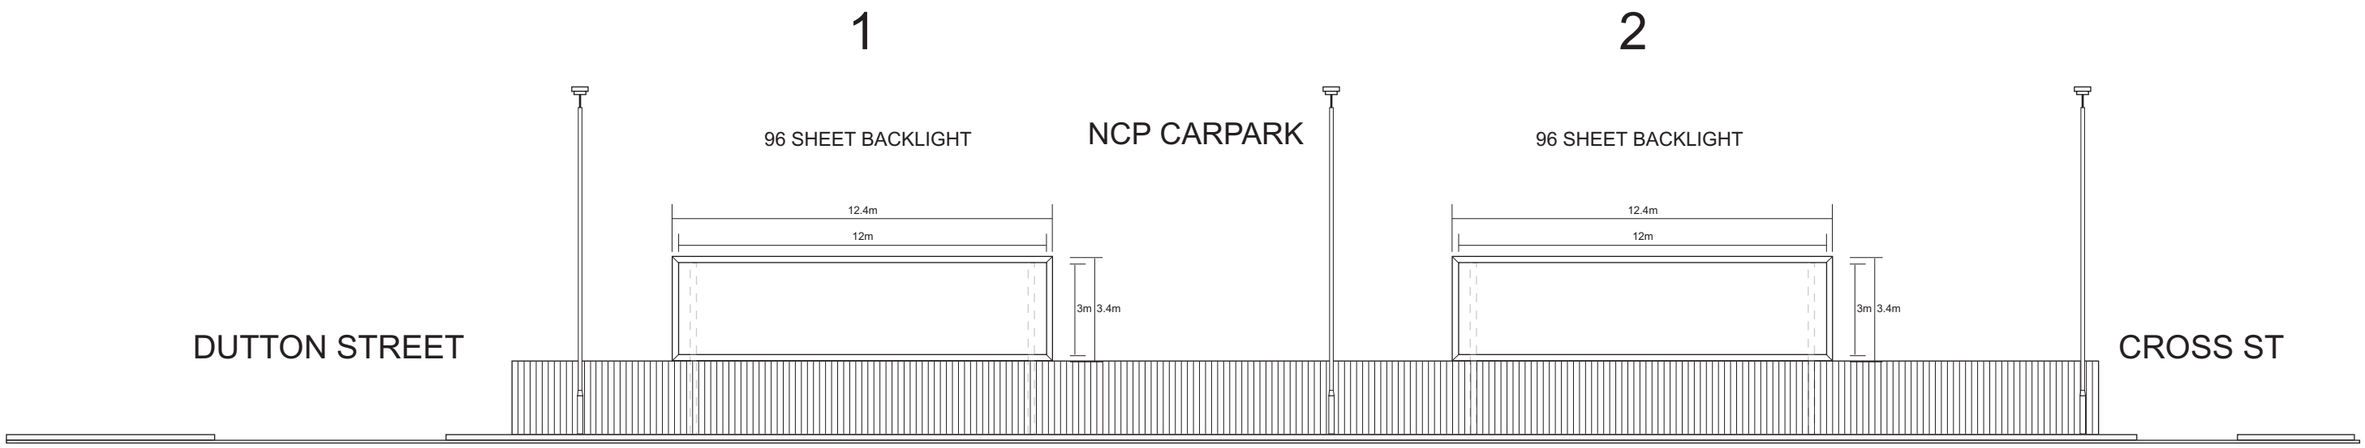

NEW BRIDGE STREET

Rev No.	Date	Desc.		
CLIENT: OCEAN			JOB No/ Desc.: Rajan NCP Land fronting New Bridge Street between Cross Street and Dutton Street, Manchester, M3	
			Drawing Desc.: ELEVATION DRAWING	Date : 10/08 Scale 1/200
				Drawing No.: RNCP:03