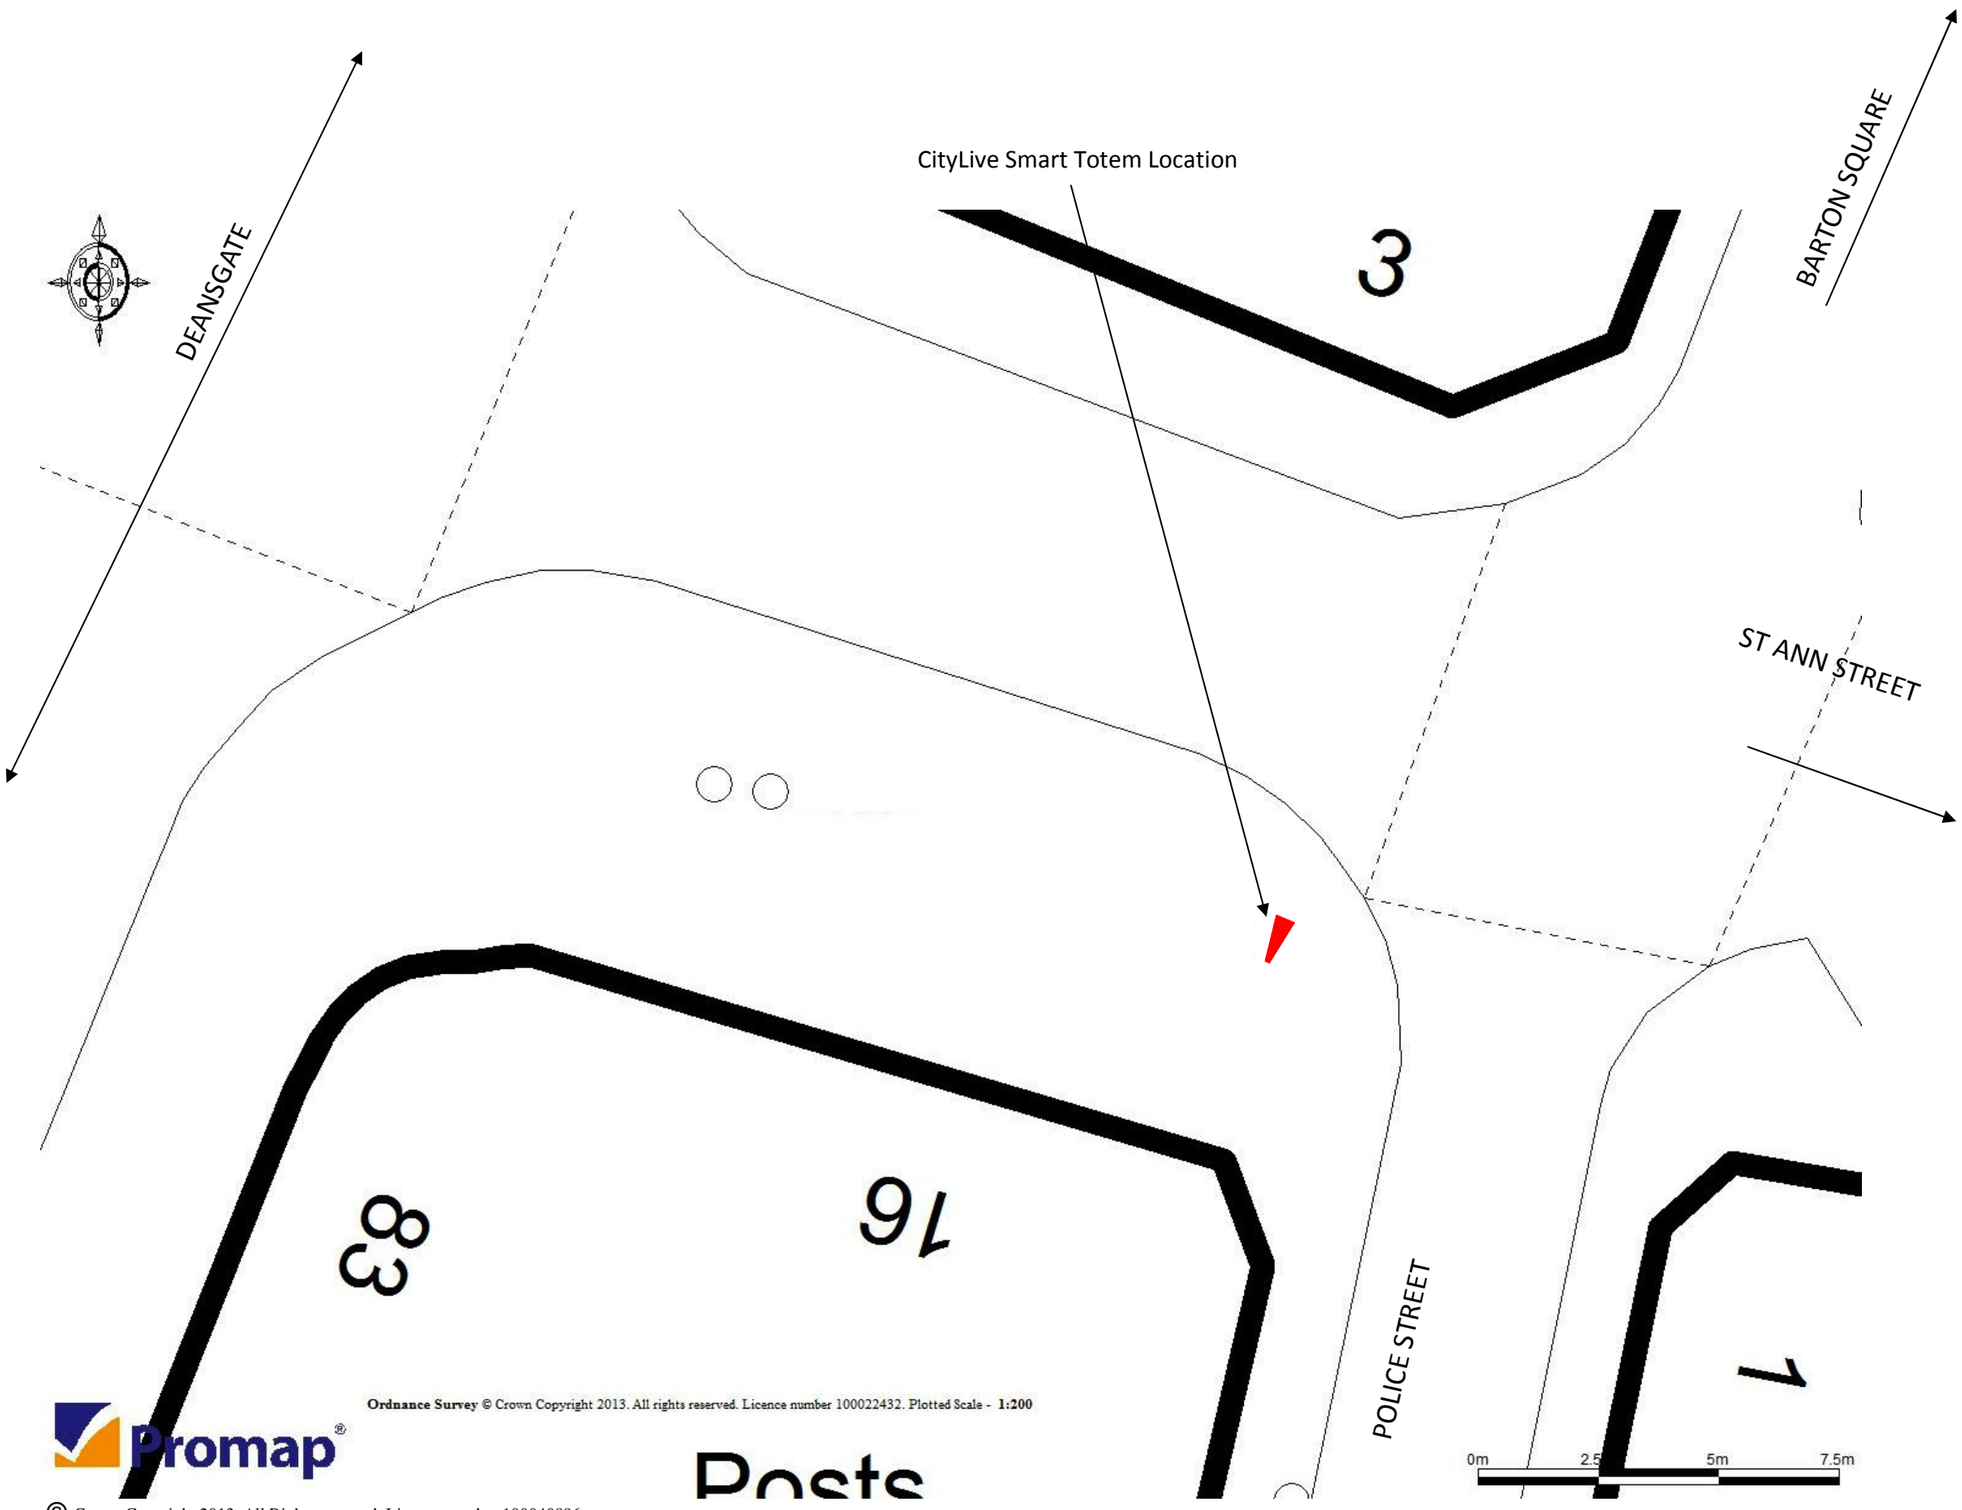

Ordnance Survey © Crown Copyright 2013. All rights reserved. Licence number 100022432. Plotted Scale - 1:200

Promap®

© Crown Copyright 2013. All Rights reserved. Licence number 100040896.

NOTES

Easting 383730
Northing 398392

REVISIONS

A

MEDIACO OUTDOOR LTD

JOB	**CityLive** St Ann's Street nr. Deansgate MANCHESTER M2 7LG
TITLE	Block Plan
SCALE	1:200 @ A.4
DATE	JULY 2013 — DRN. By RH

DRW. No. MCL/013/MCC.CL009/02A

RMW

©