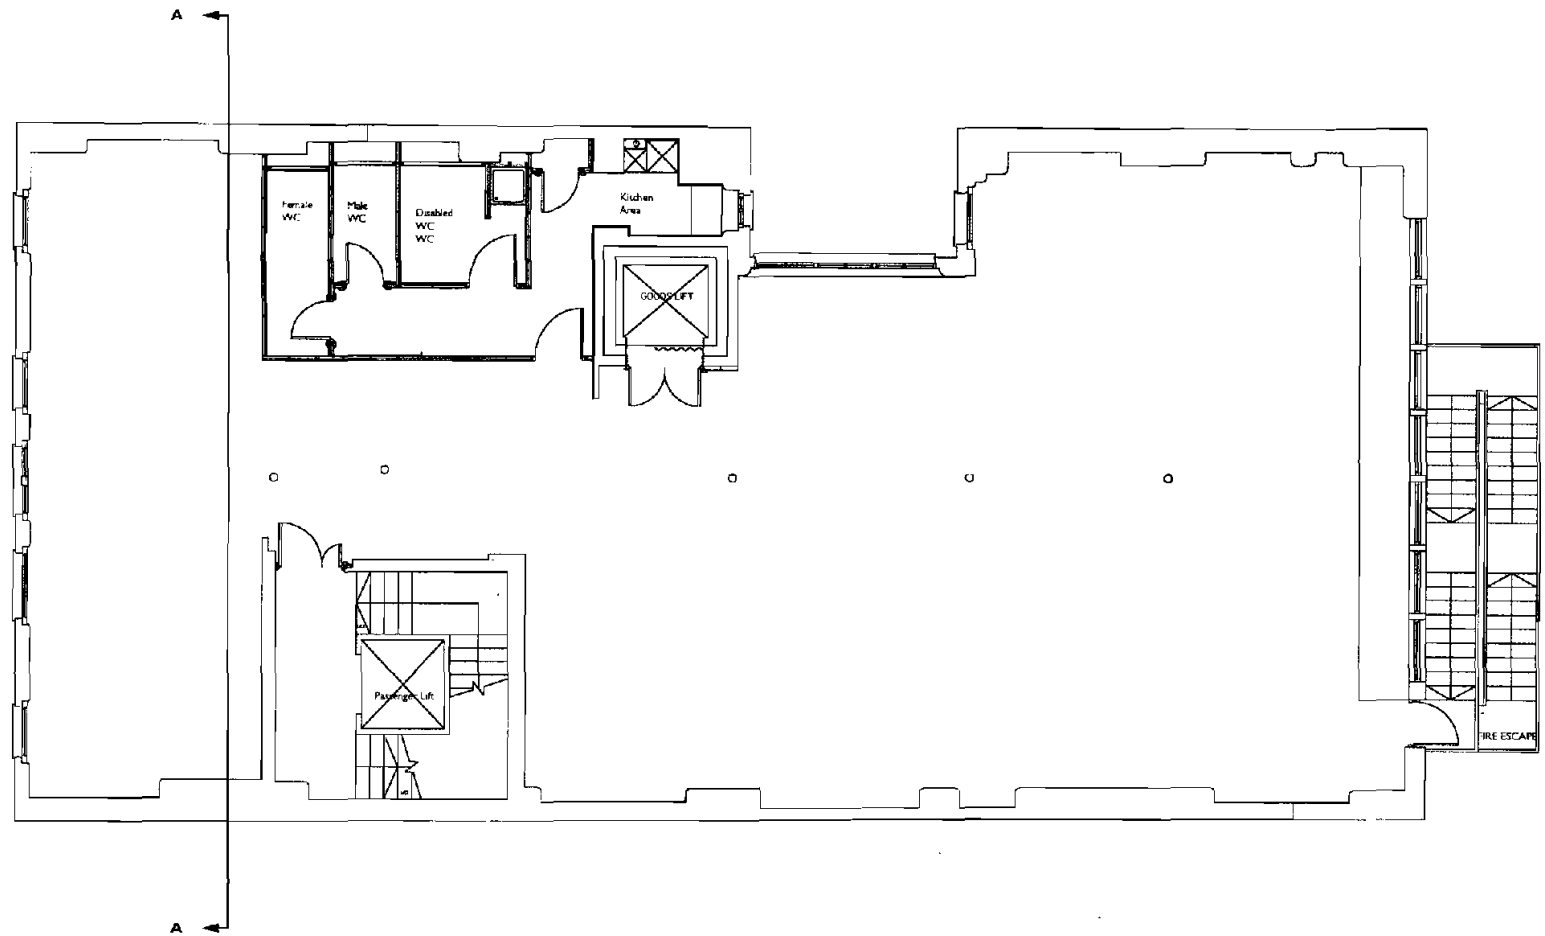


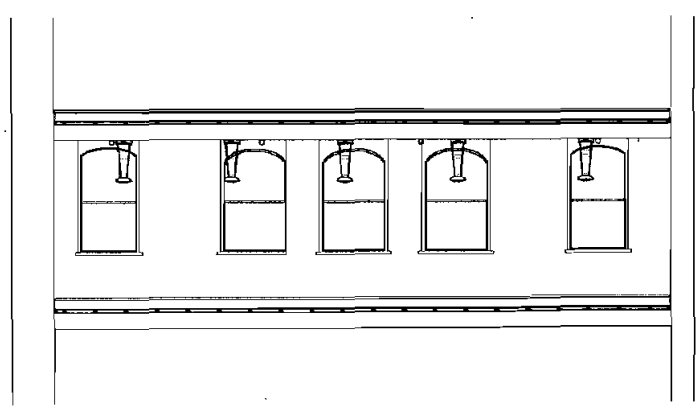

Existing section A-A




description

AMAZON HOUSE- MANCHESTER

**Existing Floor Plan**
Third Floor

makin architecture

www.makinarchitecture.com
t 0161 2360051 f 0161 2283443

SK sketch P proposal T tender C construction AB abort

DO NOT SCALE FROM THIS DRAWING
DIMENSIONS TO BE CHECKED ON SITE