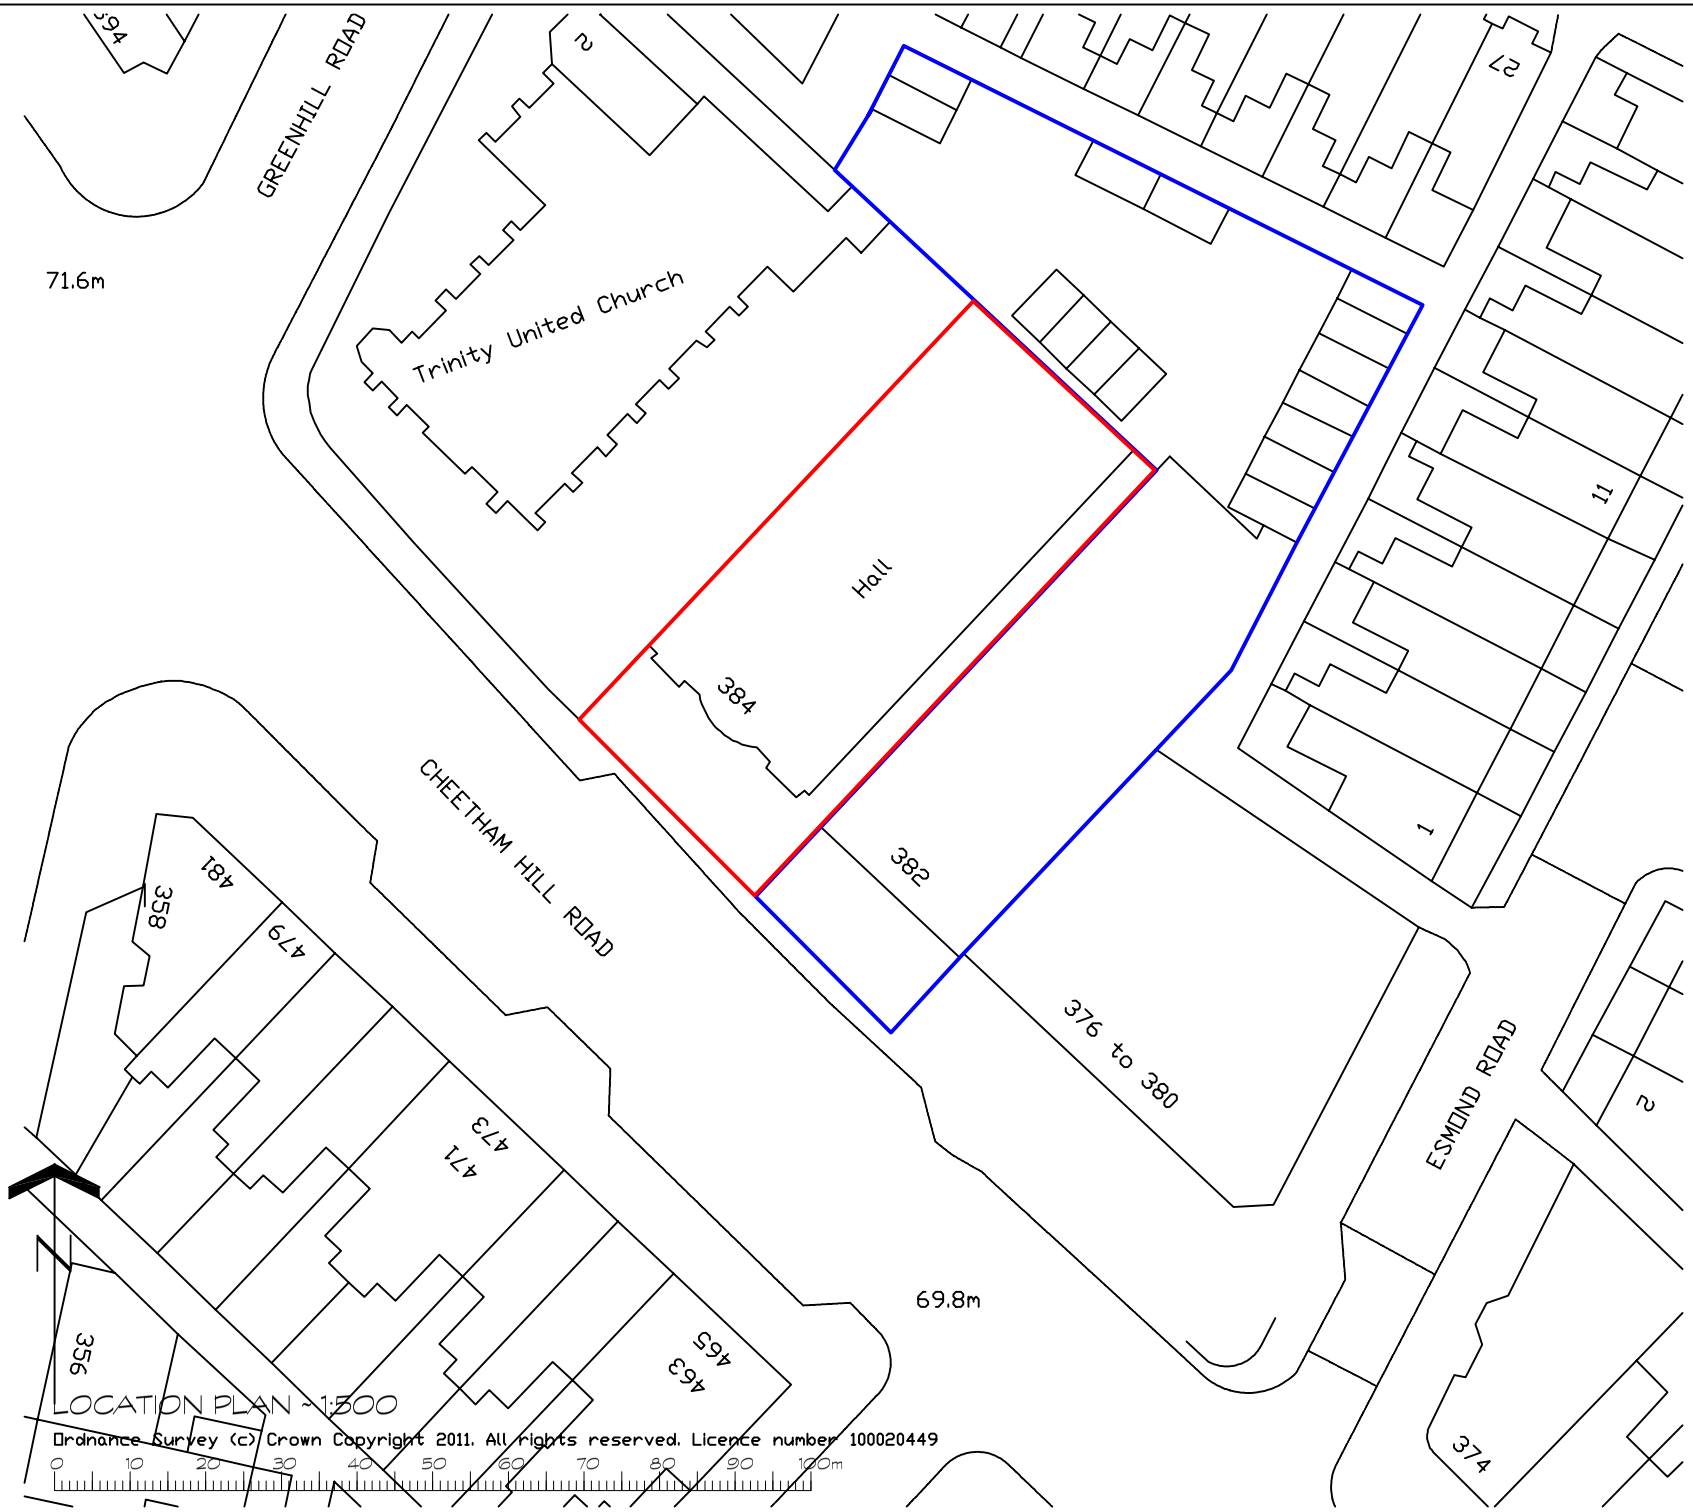



LOCATION PLAN - 1:500

Ordnance Survey (c) Crown Copyright 2011. All rights reserved. Licence number 100020449

**DO NOT SCALE IF IN DOUBT ASK**

No part of this drawing may be reproduced without prior written permission from J M H Design
J M H Design reserves all copyrights on its designs.

THIS DRAWING IS INTENDED FOR PLANNING AND BUILDING REGULATION SUBMISSIONS ONLY - AND SHOULD NOT BE USED AS A WORKING DRAWING FOR BUILDING PURPOSES

BOUNDARYS, ANGLES & DIMENSIONS ARE TO BE CHECKED ON SITE BY THE MAIN CONTRACTOR PRIOR TO COMENCEMENT OF WORKS

**CDM Regulations**
Contractor to comply fully with managing for Health and Safety : Construction (Design and Management Regulations 2007)

| REV | DETAILS | DATE | INITIAL |
|---|---|---|---|

PROJECT PROPOSED CANOPY TO 384 CHEETHAM HILL ROAD

CLIENT MANCHESTER SUPER STORES
384 CHEETHAM HILL ROAD
MANCHESTER M8 9LS

TITLE LOCATION PLAN

DRG No. 384CH/01 SCALE 1:500

DRN BY MH DATE 07/11/2011

jmh.design
architectural & interior consultants
Poplar Studios,12 Liversedge Hall Lane,
Liversedge, West Yorkshire. WF15 7DB
t: 01924 518 592
e: info@jmhdesign.co.uk