

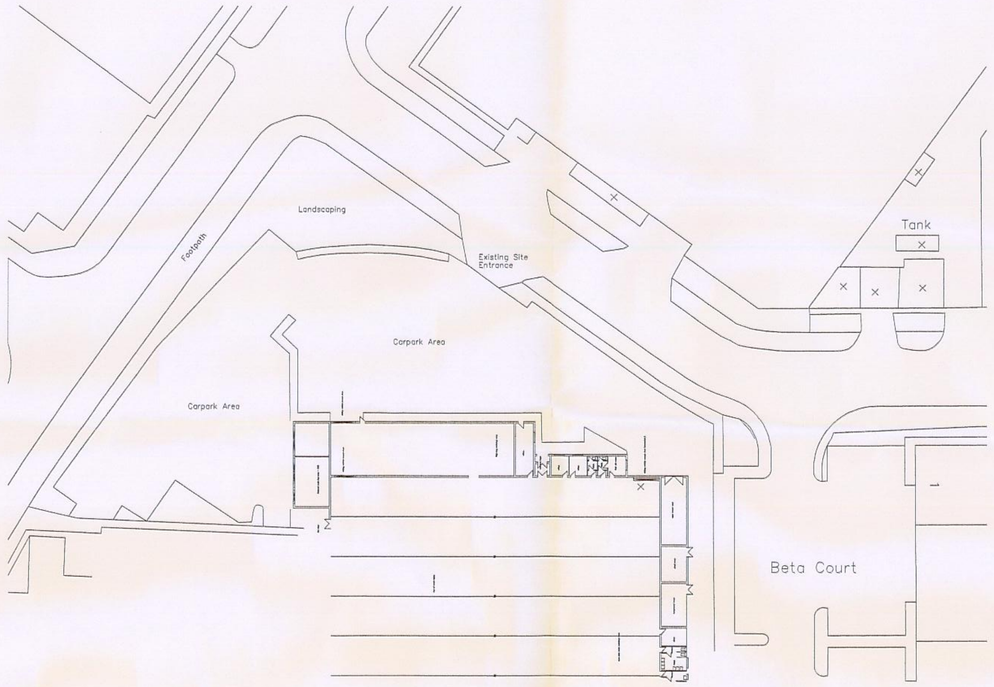



Existing Layout Scale 1:500

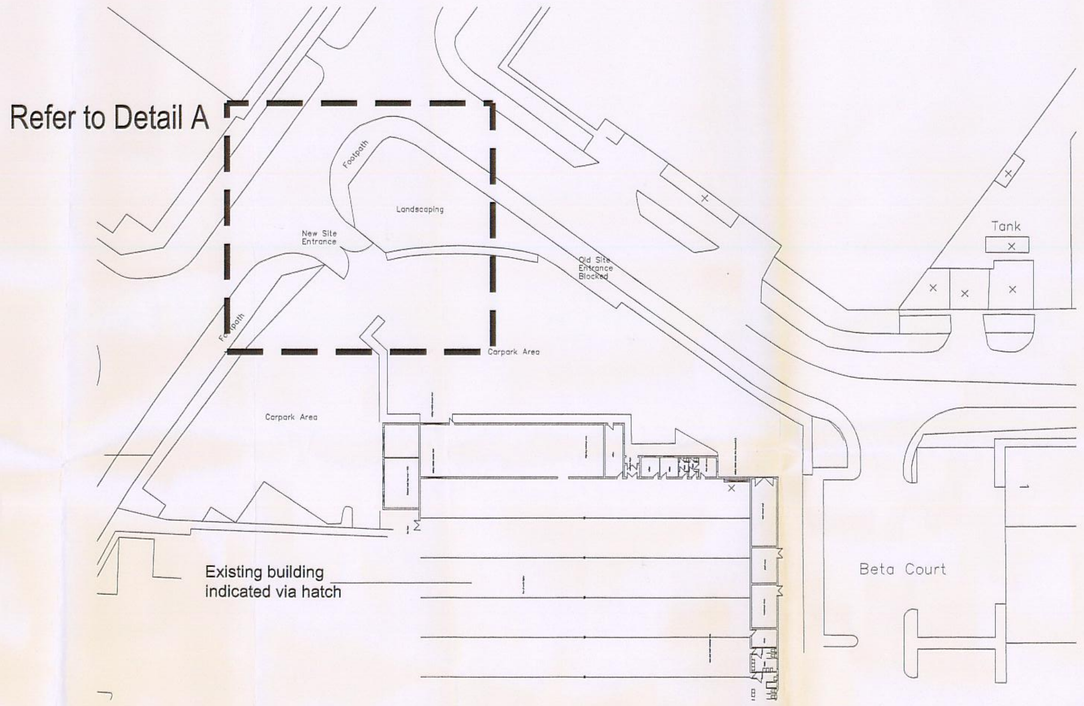


Proposed Layout Scale 1:500

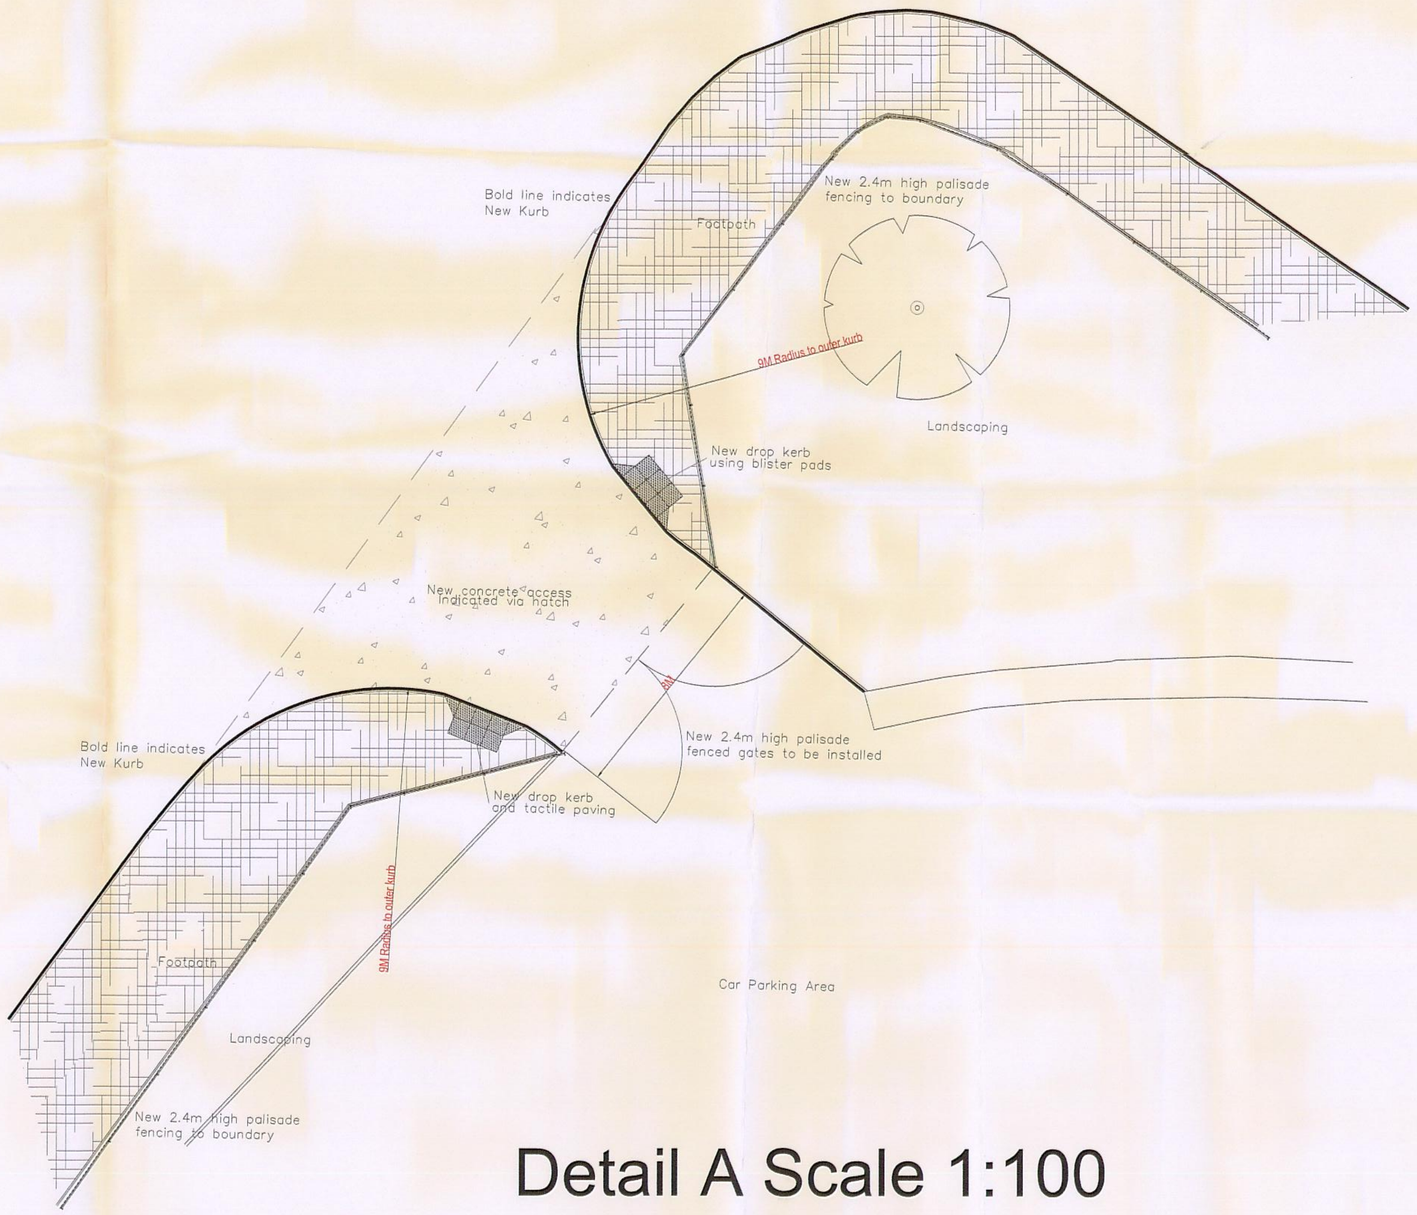

Detail A Scale 1:100

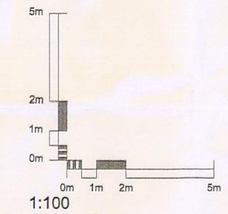

1:100

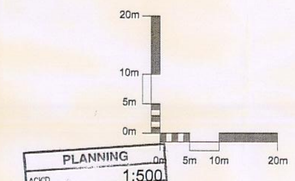

PLANNING
ACK'D
REPLIED
REC'D 12 SEP 2008
FOR ACTION

rev	description	date	dr by	ap by
original by RAB		09/09/2008		

Aedas
Aedas Building Surveying

Aedas Building Surveying Ltd
Parsonage Chambers
3 The Parsonage
Manchester M3 2HW
United Kingdom
T +44(0)161 8287900
F +44(0)161 8287930
E manchester@aedas.com
aedas.com

client
Ashtead Plant Hire Co Limited
Property Services

project
Sharston
Vehicular Access Alterations

drawing
New Access

	plot date
	-
project number **2008.01366.**	scale **As Indicated**
drawing number **PL - 05**	rev - / issue status **Planning**

This drawing is to be read in conjunction with all related drawings. Do not scale from this drawing. All dimensions must be checked and verified on site before commencing any work or producing shop drawings. The originator should be notified immediately of any discrepancy.
This drawing is copyright and remains the property of Aedas.