
title	drwg no.	rev
OS LOCATION PLAN	2705/01	

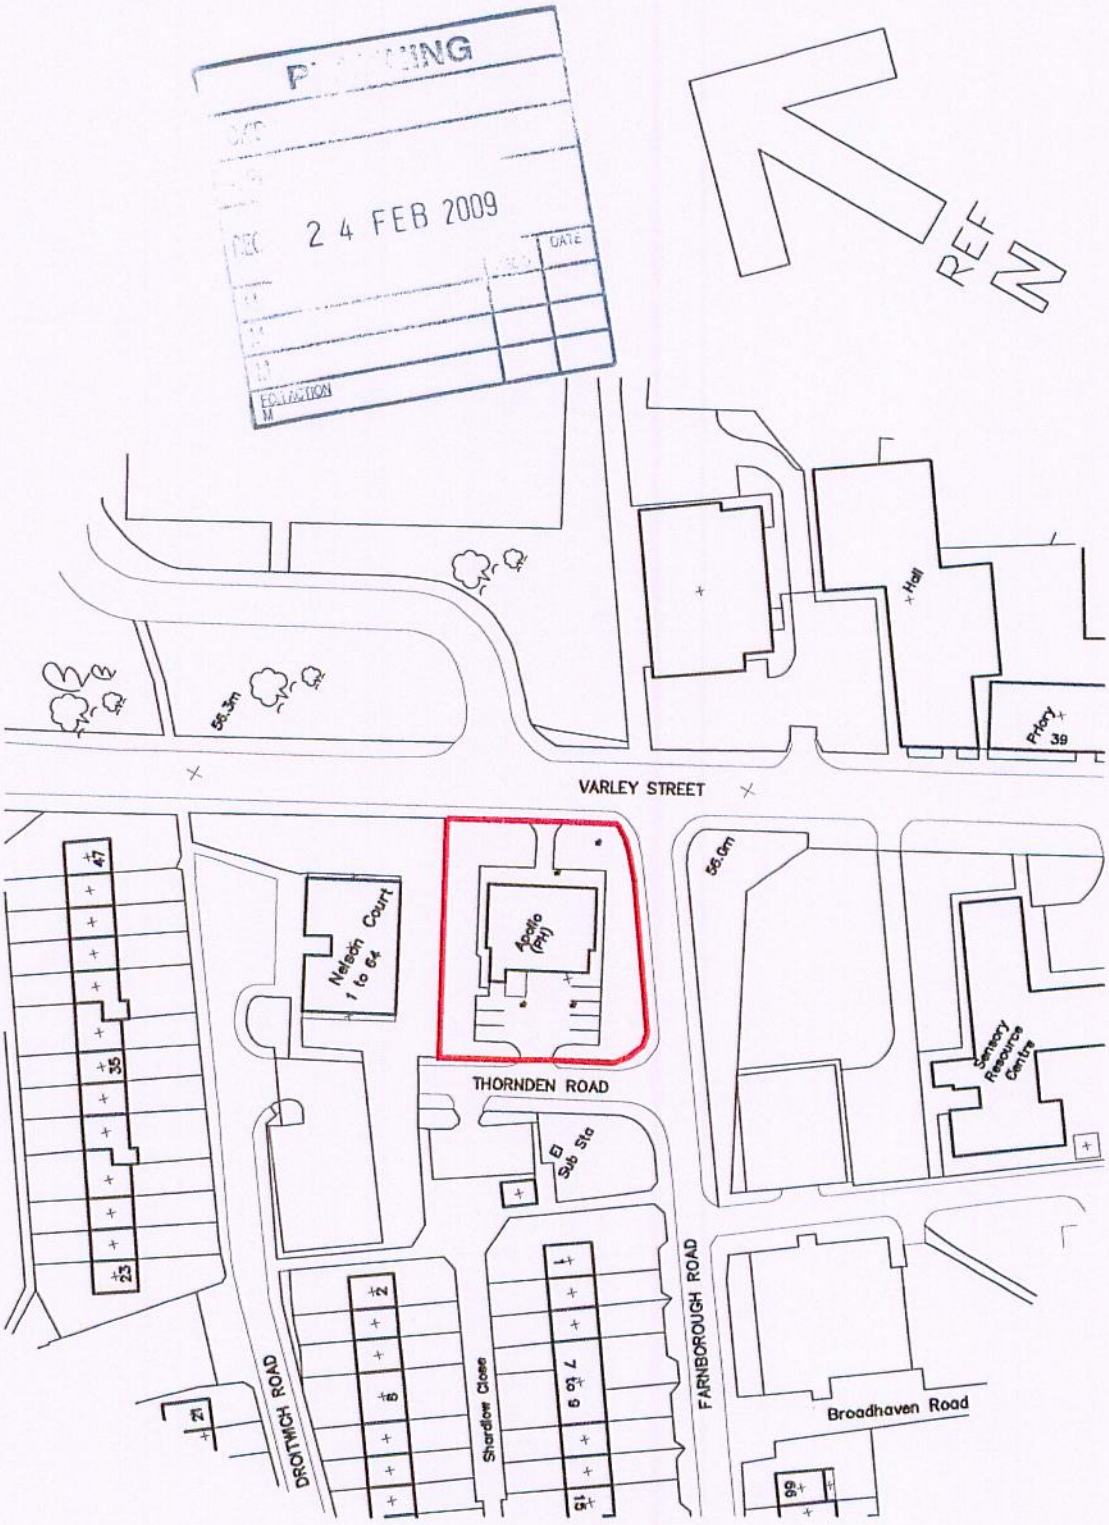

Site Area 1275 square metres (approx. 0.3 acre)

rev	date	by	description

contract	scale	
NEW NURSING HOME VARLEY STREET MILES PLATTING MANCHESTER	1:1250	
	date AUG 08	
client OPH PROPERTIES LTD	drawn SM	checked RW

Warburton associates
Chartered Architects
The Old Police Station, 62 Chapel Street, MANCHESTER M3 7AA
Tel: 0161 833 9345 Fax: 0161 831 7584 mail@warburtonassociates.com