

SCALE 1:500
CENTRE COORDINATES: 385816, 391054

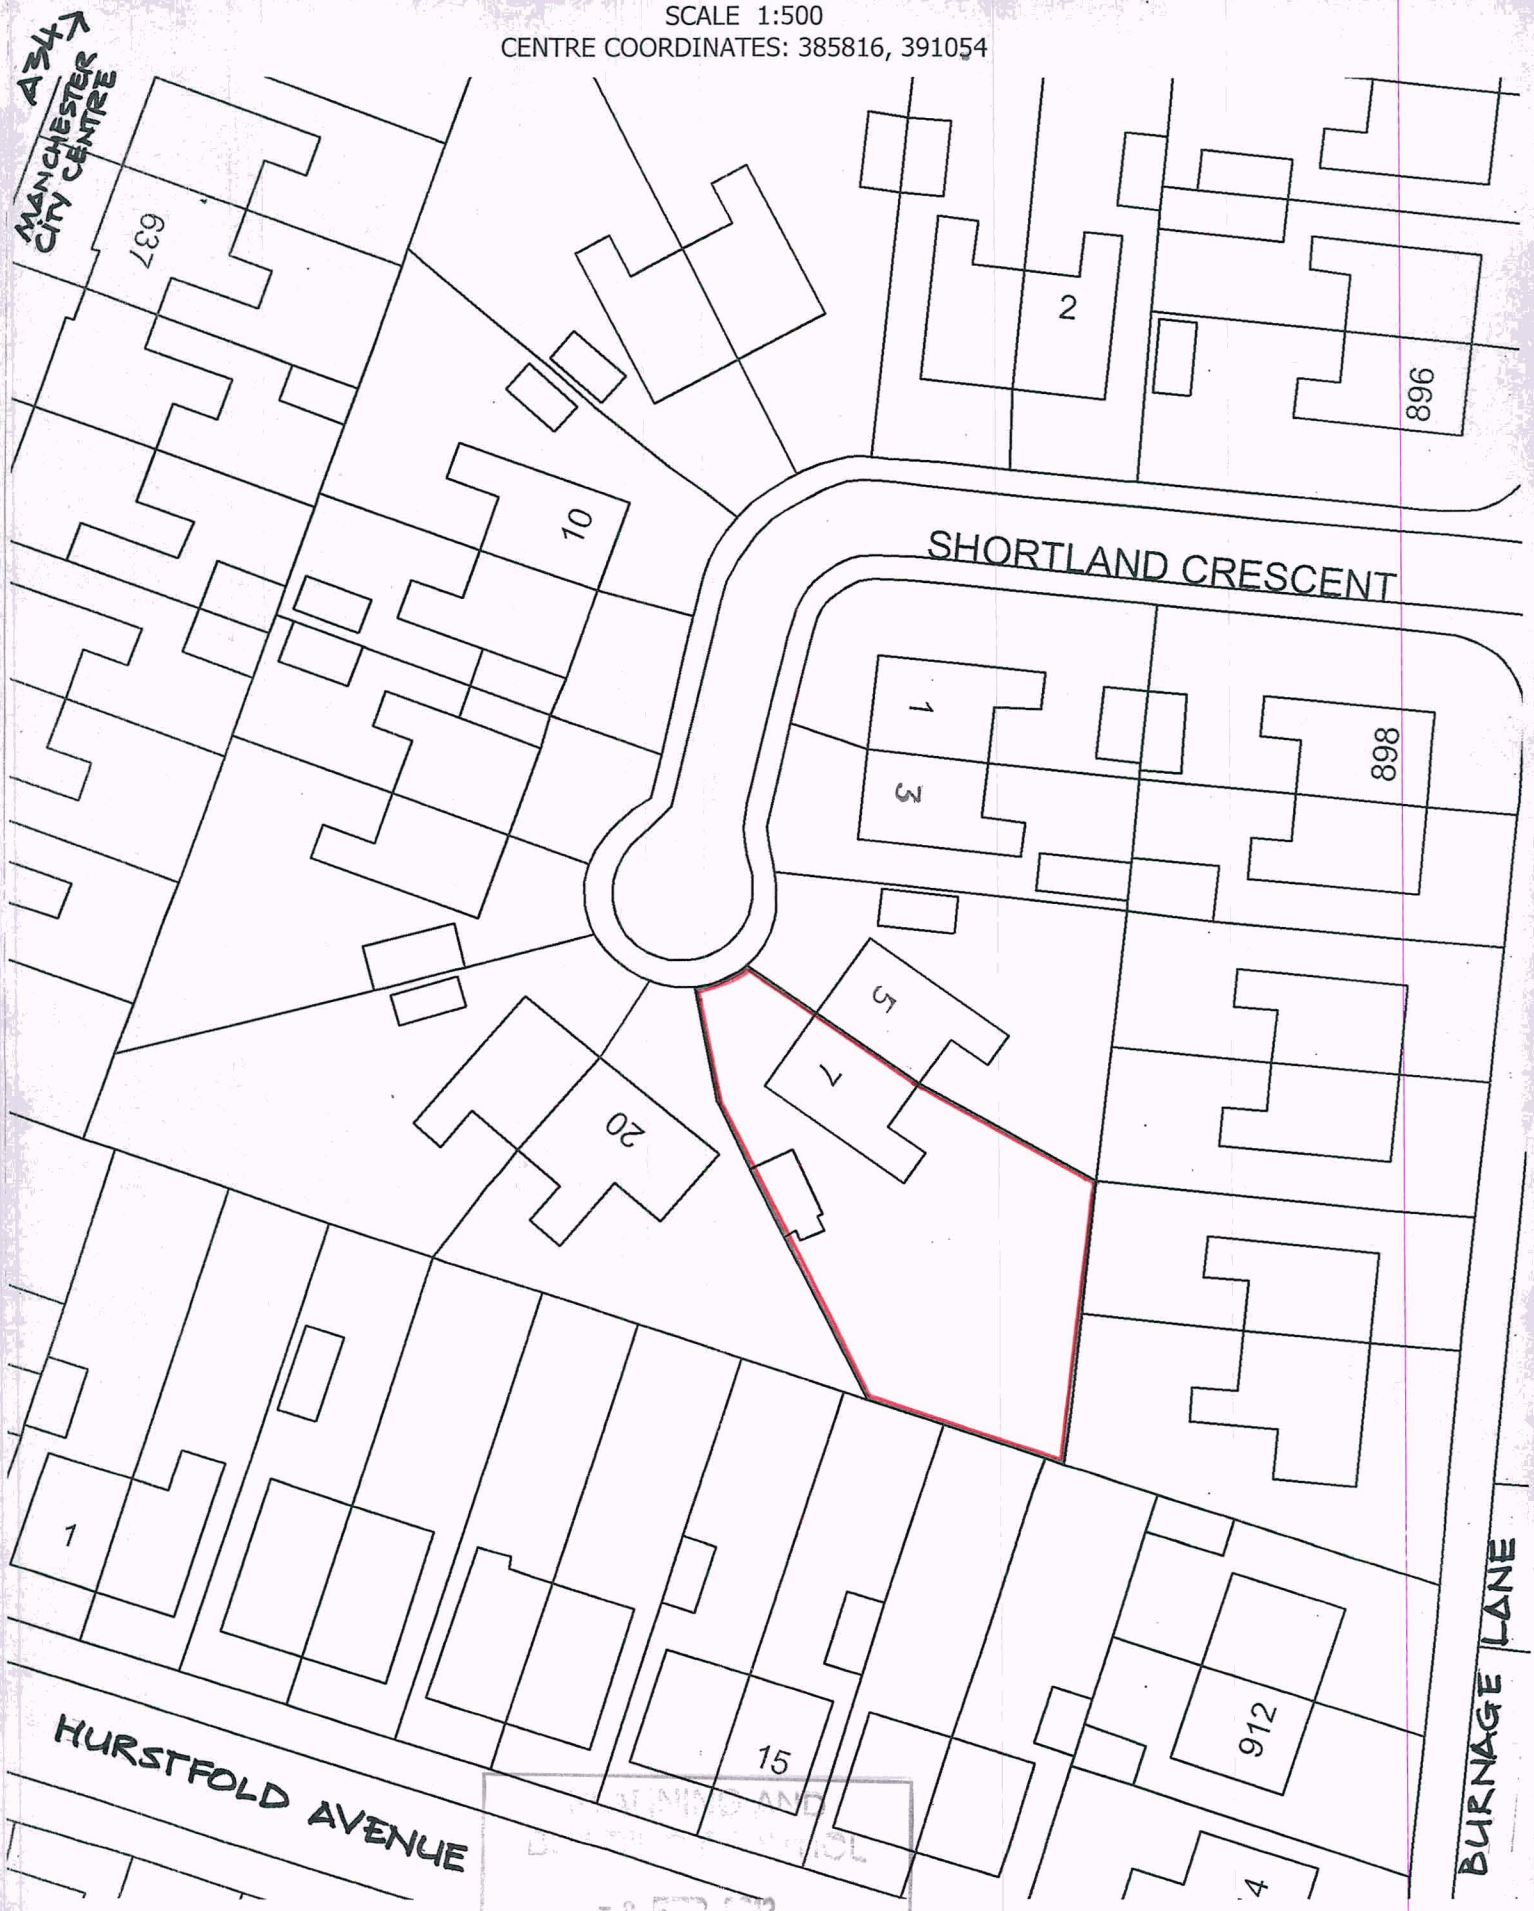

- 8 FEB 2012

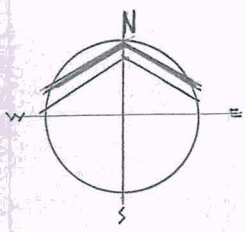

SITE LOCATION PLAN : 1/500

7 SHORTLAND CRESCENT, BURNAGE, M19 1SZ

FOR: MR. MRS. M. SLACK