A1

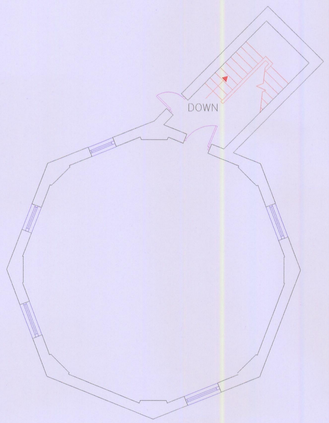

Basement Plan

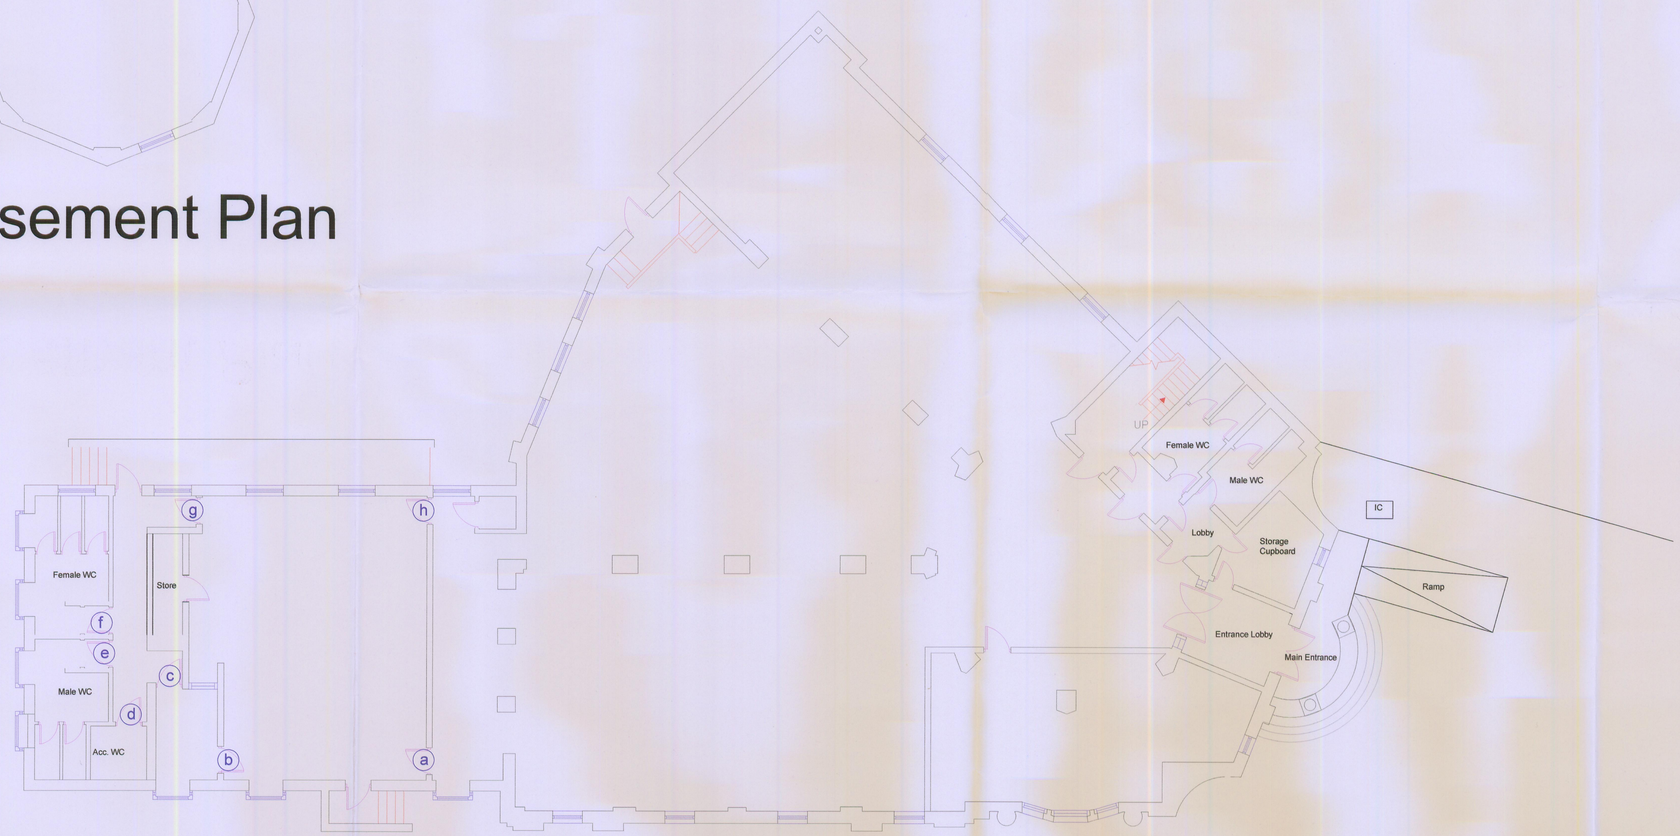

Existing Ground Floor Plan

Scale: 1/100

NOTES

GENERALLY

All dimensions must be checked by measurement on site by the Contractor(s). Any discrepancies identified must be immediately notified to the Contract Administrator prior to the commencement of any manufacture, fabrication or site works.

Do not scale from this drawing.

All work(s) shall be in accordance with:

The building regulations 2000 approved documents prevailing at the time of the drawing issue date, particularly (but not limited to):
- Document M - Access to and use of building
- Document H - Drainage and waste disposal

LOCAL AUTHORITY BUILDING CONTROL OFFICER'S REQUIREMENTS.
and

ALL ELECTRICAL WORKS BY QUALIFIED ELECTRICAL PERSONS.

Drawing to be read in conjunction with the Asbestos Survey Report, Ref: 06/033/1

Schedule of Work

1. Supply and fit new finger guards - Athmer Finger Protection device FP200 to the identified doors.

a to h

2. Adjust the pressure of the door closers, to those doors identified above, and ensure they are in working order.

PLANNING			
ACK'D			
REPLIED			
RECT'D 12 DEC 2008			
M	INIT.	DATE	
M			
M			
FOR ACTION			

20 10 0
mm scale 1:1

"Reproduced from the Ordnance Survey mapping with the permission of the Controller of Her Majesty's Stationary Office © Crown Copyright. Unauthorised reproduction infringes Crown Copyright and may lead to prosecution or civil proceedings". Manchester City Council Licence No. LA076236

"No part of this drawing or data file may be reproduced without prior written permission of the Corporate Technical Services Group or approved representative".

Rev	Description	Date	by	chkd

MANCHESTER CITY COUNCIL
Corporate Technical Services Group
4th floor Heron House
47 Lloyd St
Manchester
M2 5LE

JOB TITLE: Chorlton Park Sure Start Childrens Centre
Refurbishment to building to support sure start delivery

DRAWING TITLE: Existing Building Plan & Proposed Finger Guards to Doors

COMPUTER FILE	DATE	SCALE	DRAWN	CHECKED
	10.08	1/50	CS	

JOB NO.	DRAWING NO.	REVISION
EY36159	B001	