

PURPOSE OF ISSUE	PLANNING


Do not scale from this drawing. All information should be checked by the contractor on site before commencing work. Any discreprencies should be reported to the architect immediately. All rights are reserved and are not transferable. Unauthorised reproductions of this drawing are not permitted.

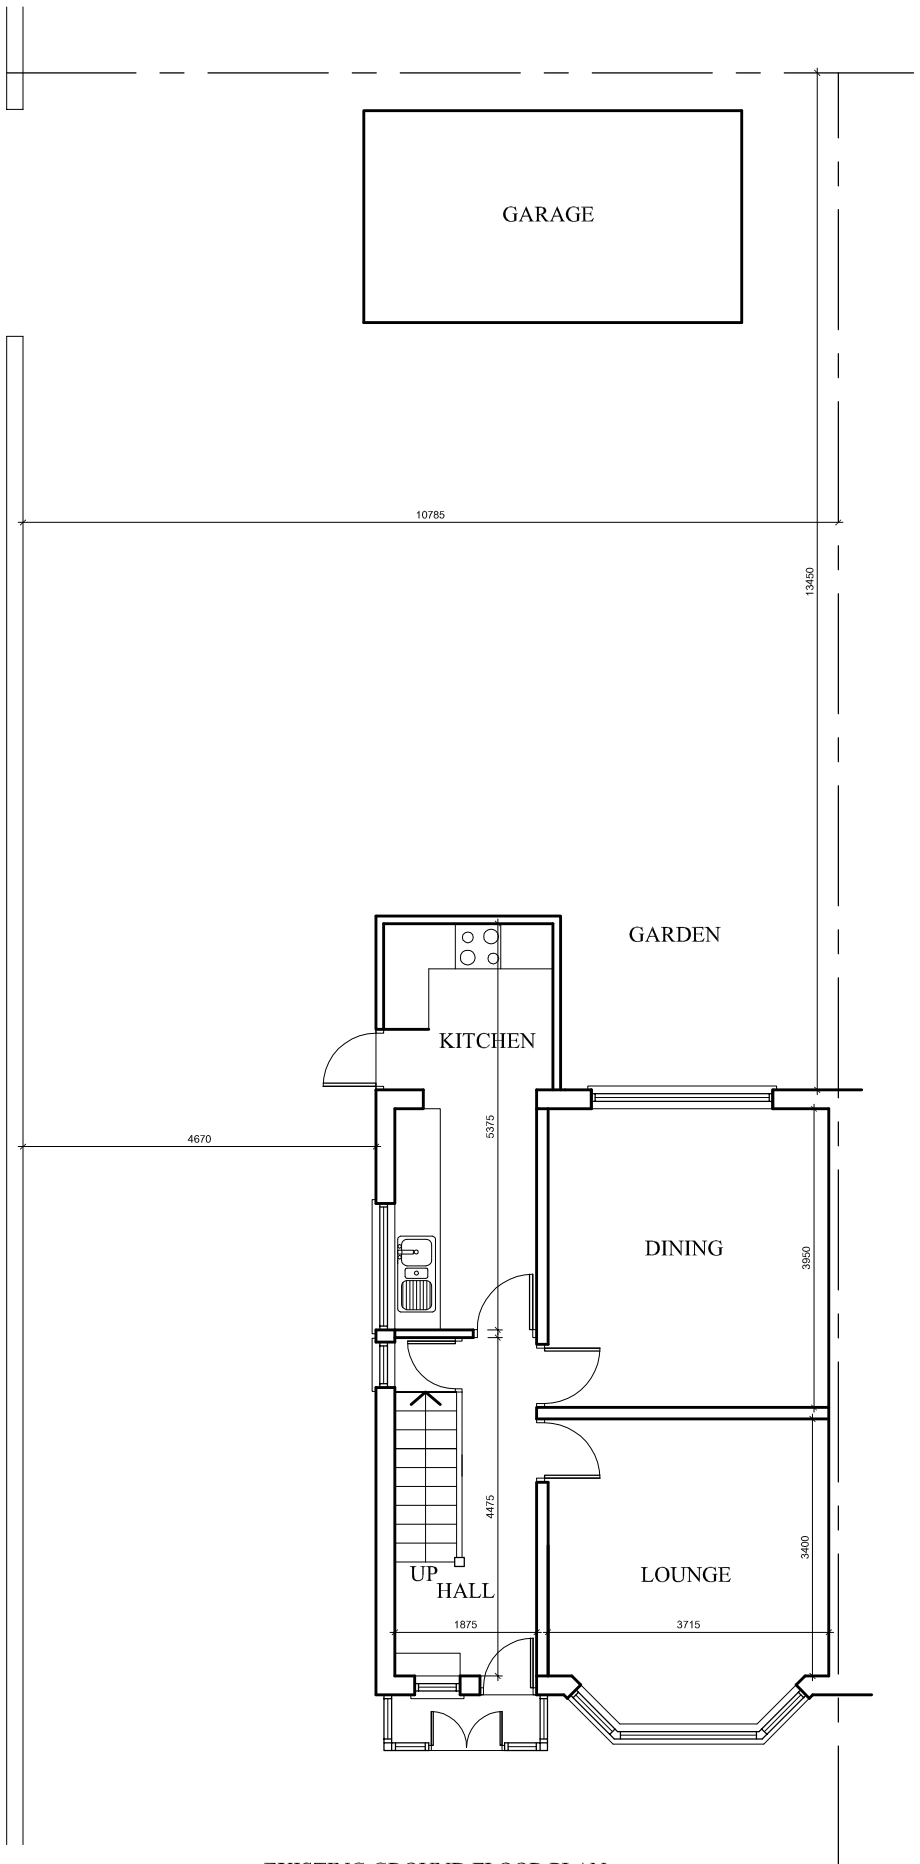


EXISTING GROUND FLOOR PLAN

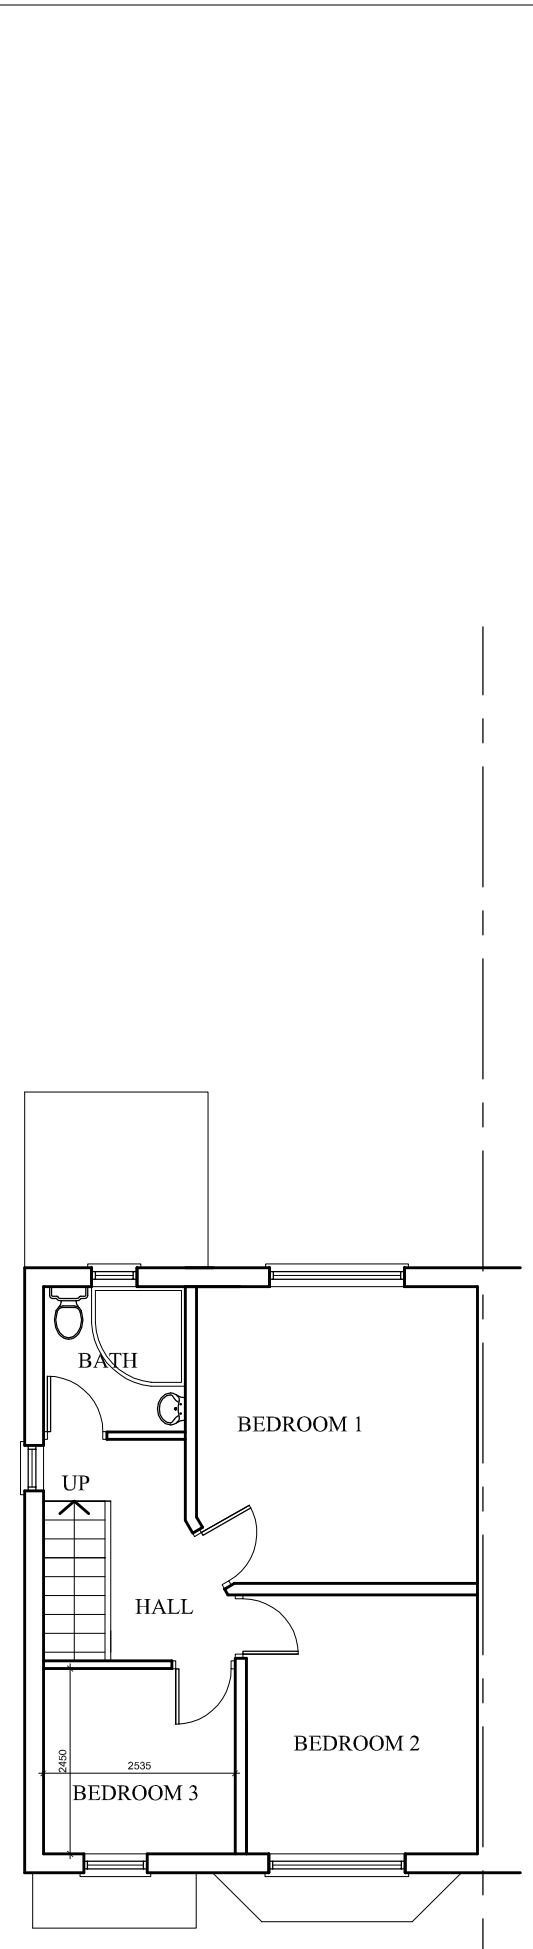


EXISTING FIRST FLOOR PLAN

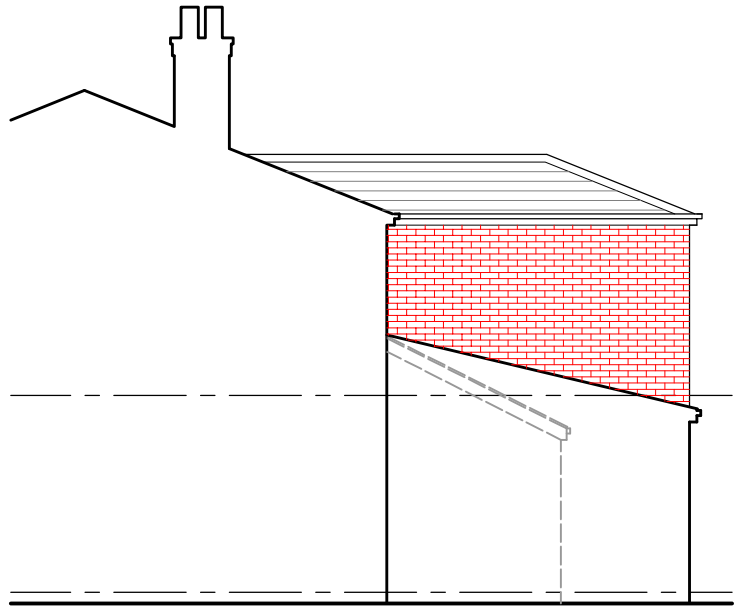


PROPOSED SIDE ELEVATION

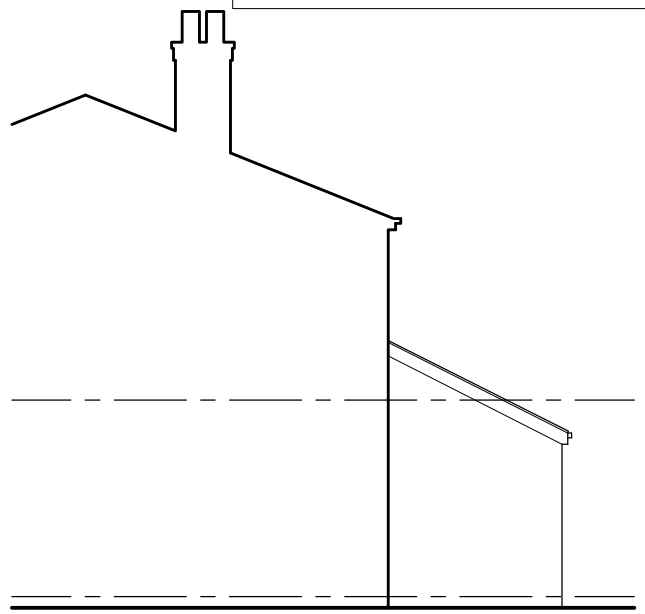

EXISTING SIDE ELEVATION

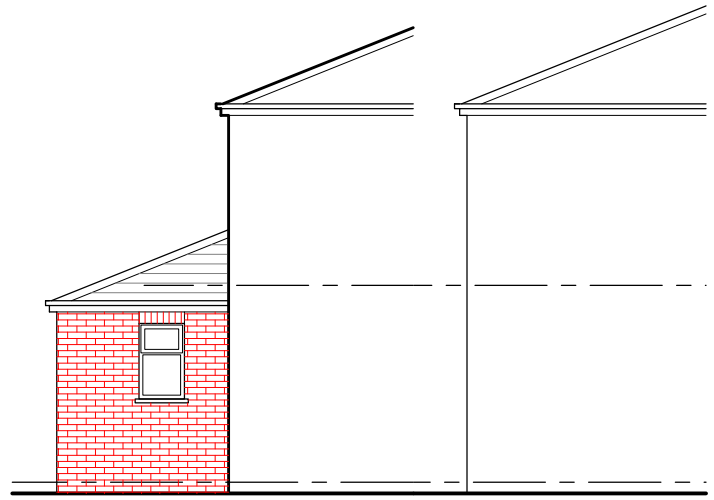

PROPOSED FRONT EXISTING FRONT ELEVA

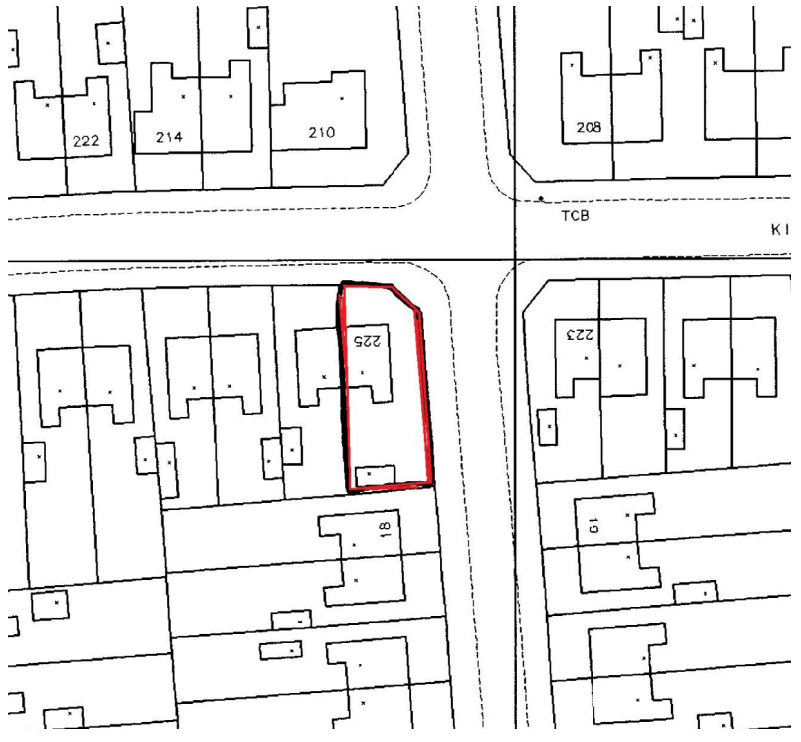

LOCATION PLAN 1:1000

PROJECT
Site @ 225 Kings Road, Chorlton

CLIENT
Mr. Fasi

DRAWING TITLE
Existing Floor Plan

JOB No	DRAWING No	REVISION
-	NA-P01	

SCALE	DATE	
1:100@A3	Jan. 2013	
DRAWN	CHECKED BY	
NA		-

t: 0782 895 3405
e: niamat@hotmail.co.uk

na design