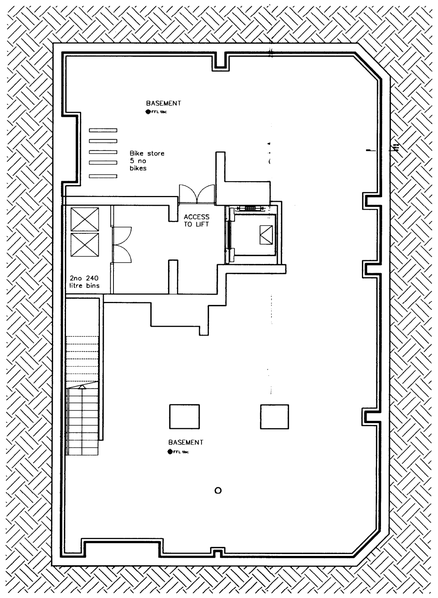

Proposed Basement Layout.

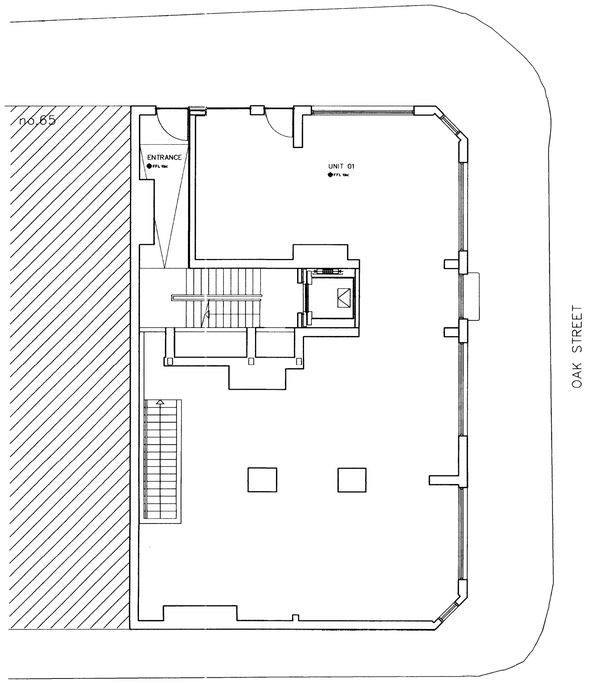

Proposed Ground Floor Layout.

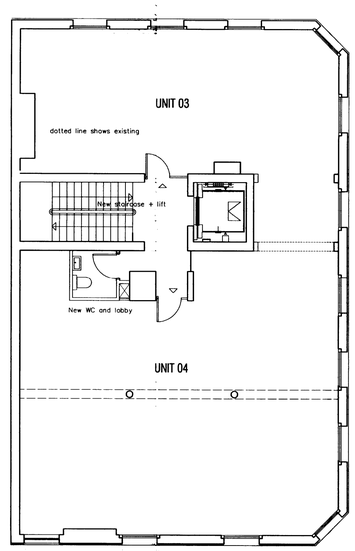

Proposed First Floor Layout.

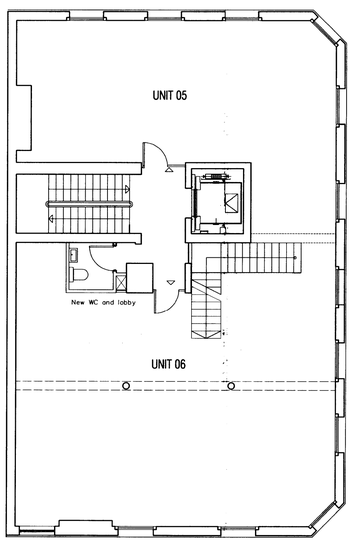

Proposed Second Floor Layout.

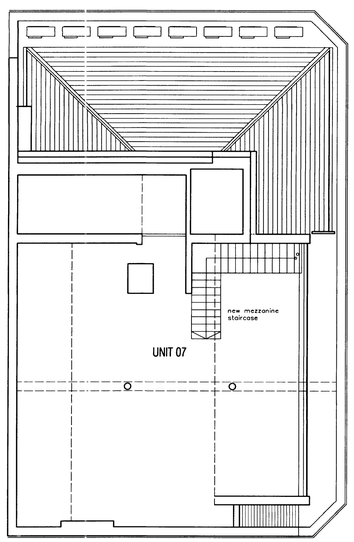

Proposed Third Floor Layout.

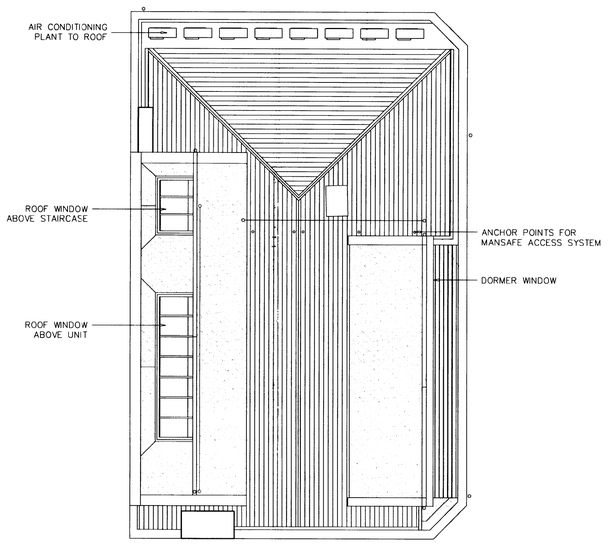

Proposed Roof Layout.

notes

1. DO NOT SCALE FROM THIS DRAWING - USE FIGURED DIMENSIONS ONLY
2. READ IN CONJUNCTION WITH ALL OTHER CONSULTANTS/SPECIALISTS DRAWINGS. REPORT ANY DISCREPANCIES BEFORE AFFECTED WORK COMMENCES
3. ALL SETTING OUT DIMENSIONS TO BE CHECKED ON SITE BY CONTRACTOR BEFORE WORK COMMENCES
4. THIS DRAWING REMAINS COPYRIGHT OF REID ARCHITECTS. COPY/DISTRIBUTE ONLY WITH CONSENT OF AUTHOR

Drawings to be read in conjunction with scope of works document.

rev.	description	
A	OCTOBER 08 ROOLIGHTS AMENDED FOLLOWING PLANNER'S COMMENT	DH
B	JUNE 09 ROOF PLAN AMENDED FOLLOWING UPDATED SURVEY INFORMATION	DH

client: Agecroft

project: 63 Thomas Street

Floor plans
as proposed

drawing title:

drawing number: 0716/ AL005

revision: B

drawing status: PLANNING

scale: 1:100@A1

date: 18.08.2008

checked: -

Reid
ARCHITECTS
DESIGNERS
PROJECT MANAGERS
Fairbairn
72 Sackville Street
Manchester M1 3 NJ
T: 0161 234 0991
E: studio@reid-architects.com