EXISTING ELEVATION

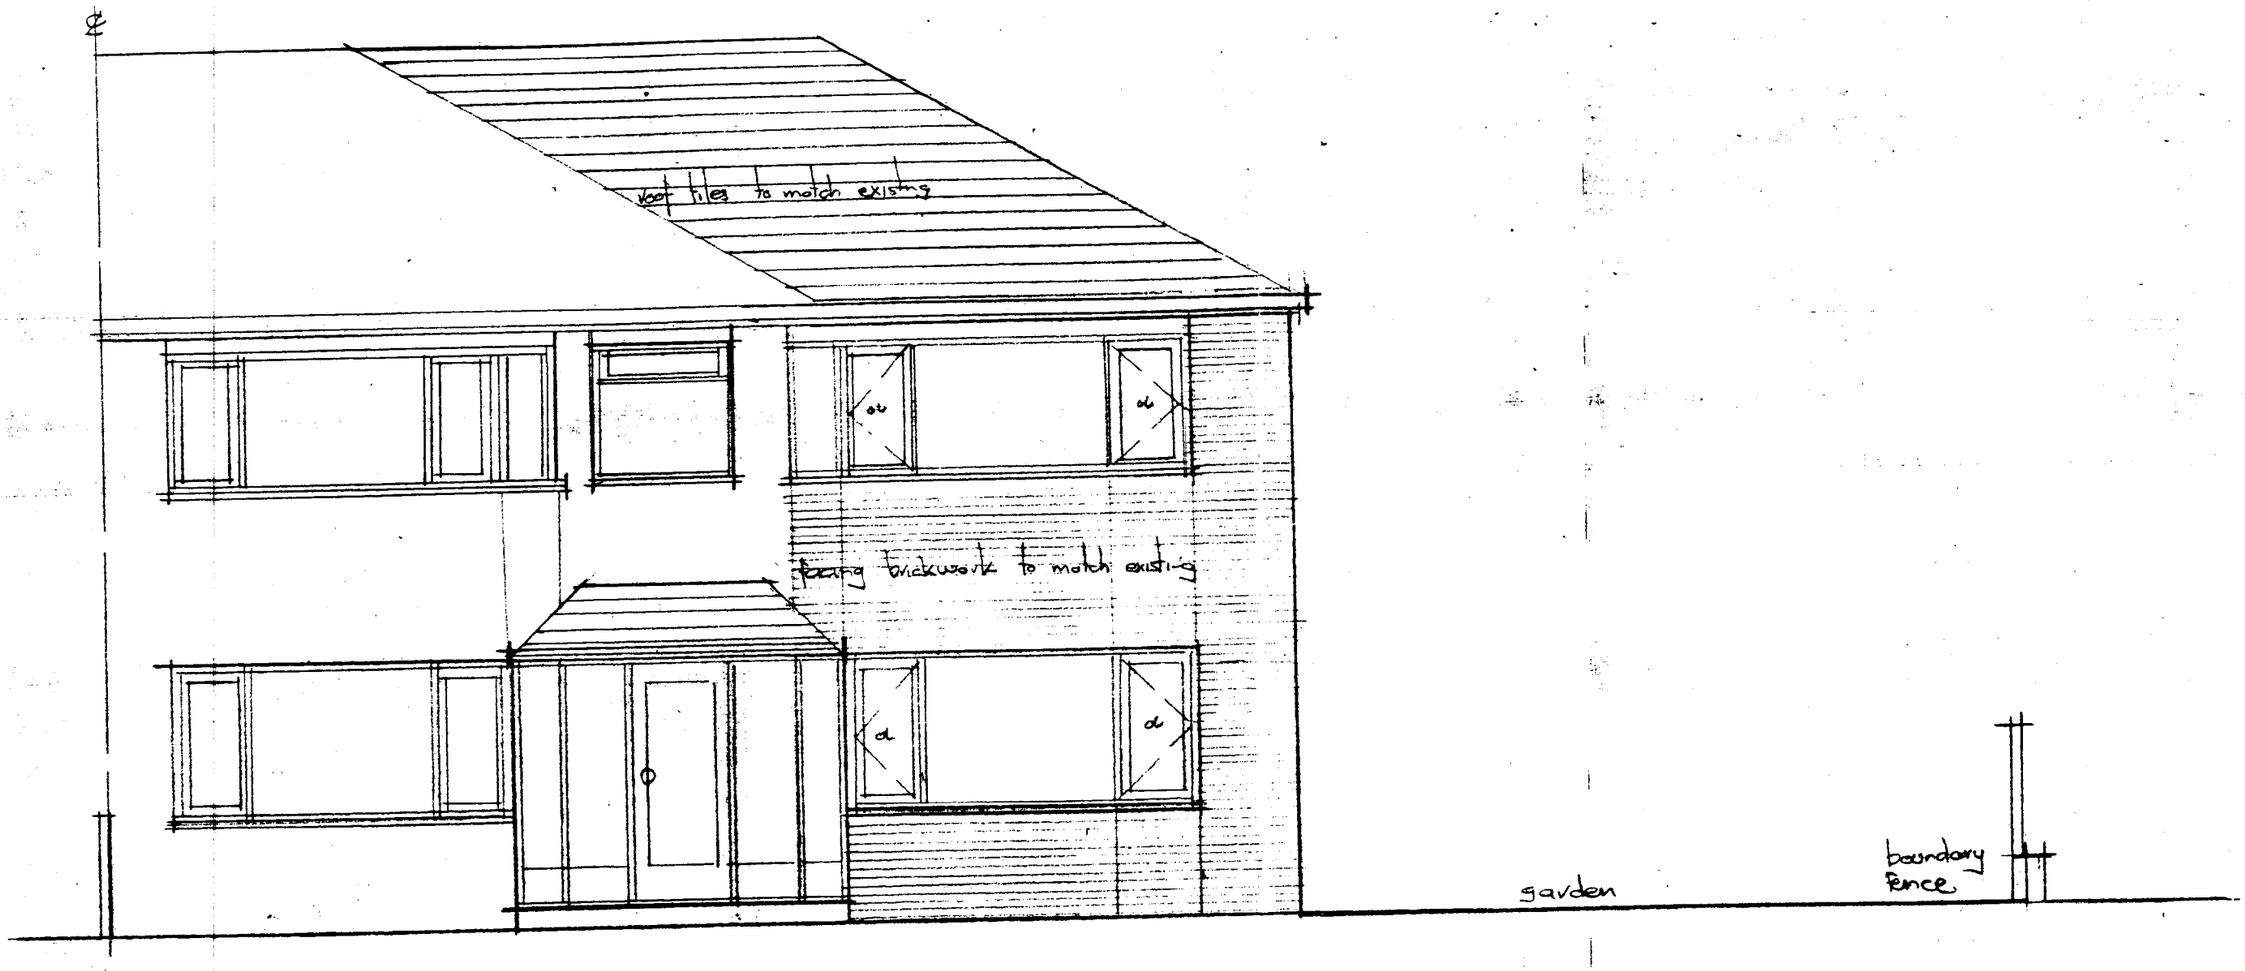

FRONT ELEVATION.

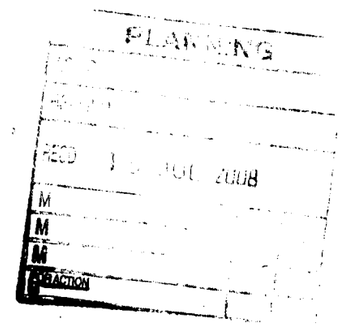

PDC

ARCHITECT

SCALE:	1:20	Drg. No
DATE:	10.04	369.

PROJECT DESIGN CONSULT
BARCLAY HOUSE, 35 WHITWORTH ST
MANCHESTER, M1 5
Telephone +44 (0) 161 2
Facsimile +44 (0) 161 2
e-mail: pdcarchitects@btopenwo