Ordnance Survey®

OS Sitemap™

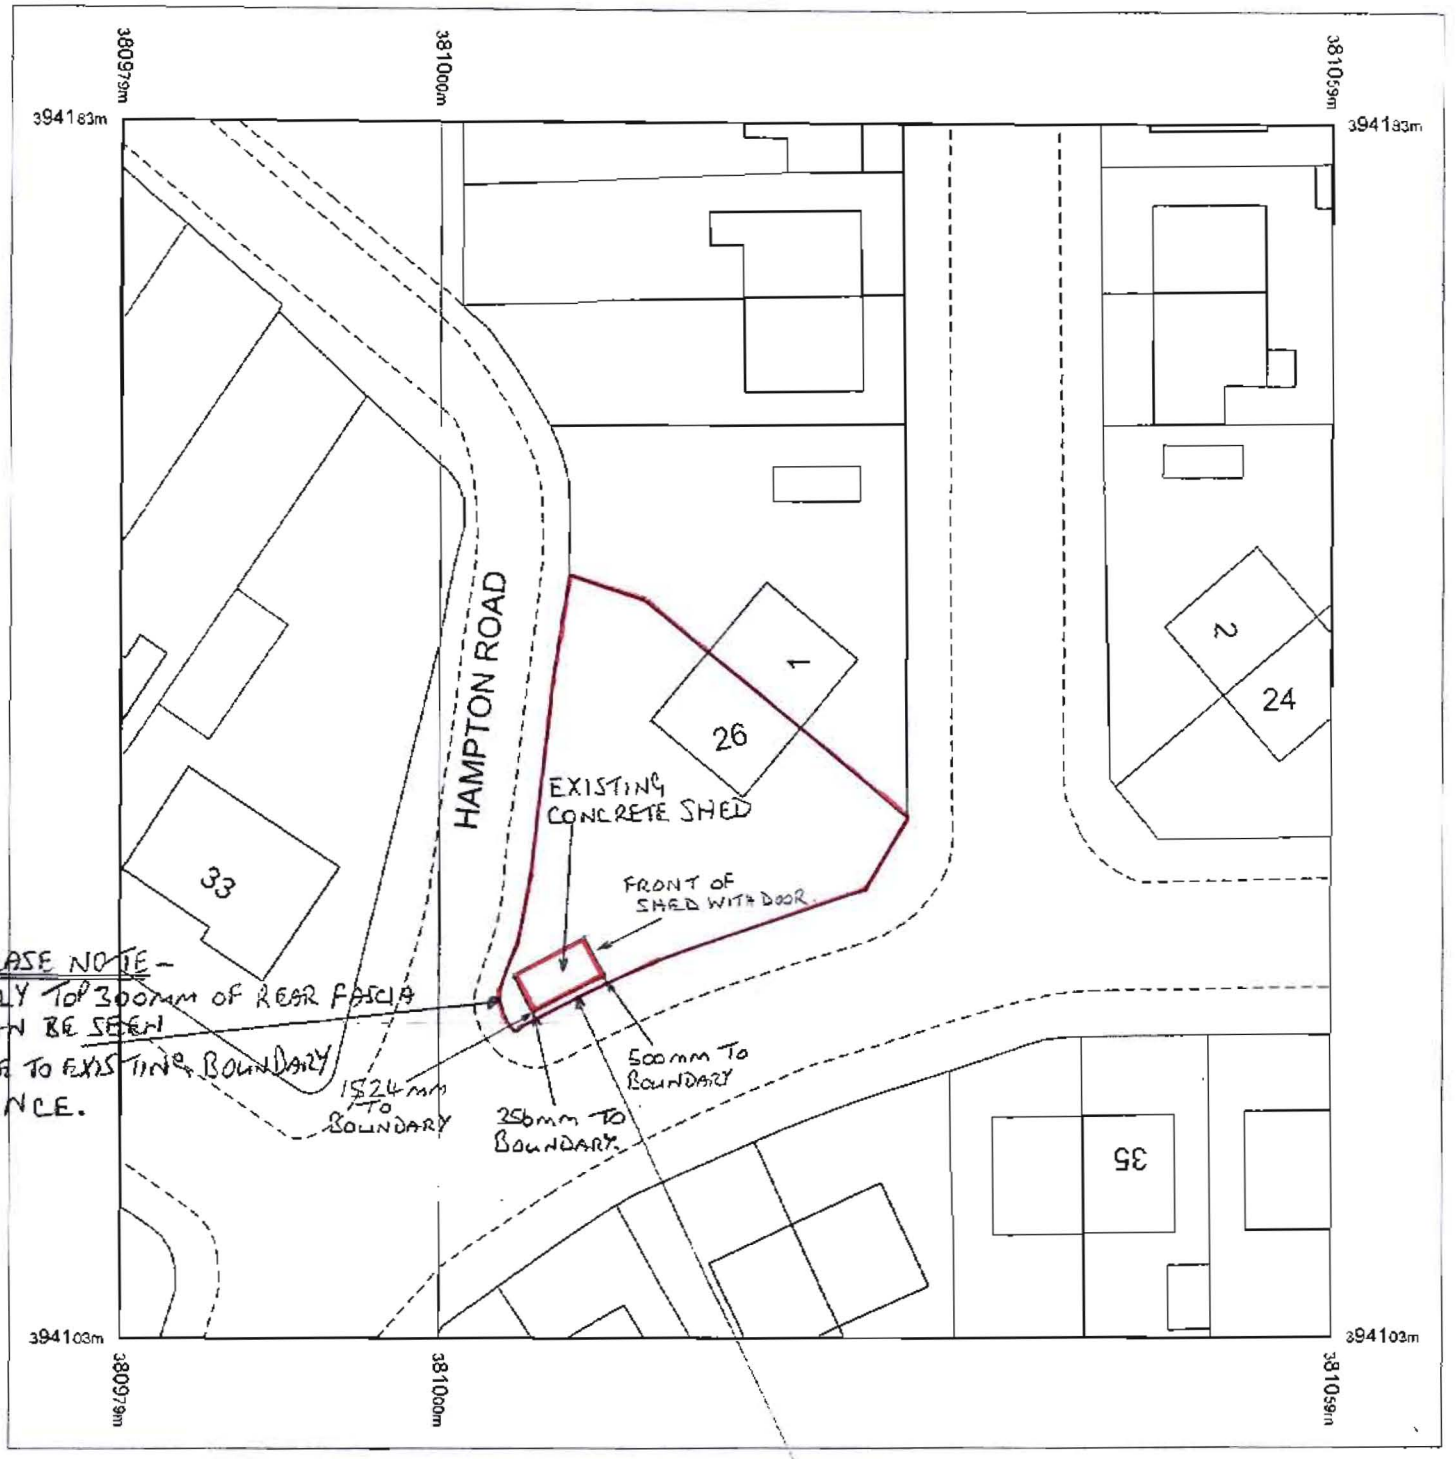

PLEASE NOTE - EXISTING FENCE ALONG THIS BOUNDARY COMPLETELY SCREENS THIS ELEVATION AND FRONT ELEVATION FROM VIEW

PLANNING
ACKD
REPLIED
RECD 28 MAY 2008
INIT | RECD | DATE
M
M
M
FOR ACTION

Produced 19.05.2008 from the Ordnance Survey National Geographic Database and incorporating surveyed revision available at this date. © Crown Copyright 2008.

Reproduction in whole or part is prohibited without the prior permission of Ordnance Survey

Ordnance Survey and the OS Symbol are registered trademarks and OS Sitemap is a trademark of Ordnance Survey, the national mapping agency of Great Britain

The representation of a road, track or path is no evidence of a right of way.

The representation of features as lines is no evidence of a property boundary.

Metres
0 10 20

Scale 1:500

Supplied by: **Stanfords**
Serial number: 02185300
Centre coordinates: 381019 394142.88

Further information can be found on the OS Sitemap Information leaflet or the Ordnance Survey web site.
www.ordnancesurvey.co.uk