


A Section A - Existing

Scale: 1:50 @ A1

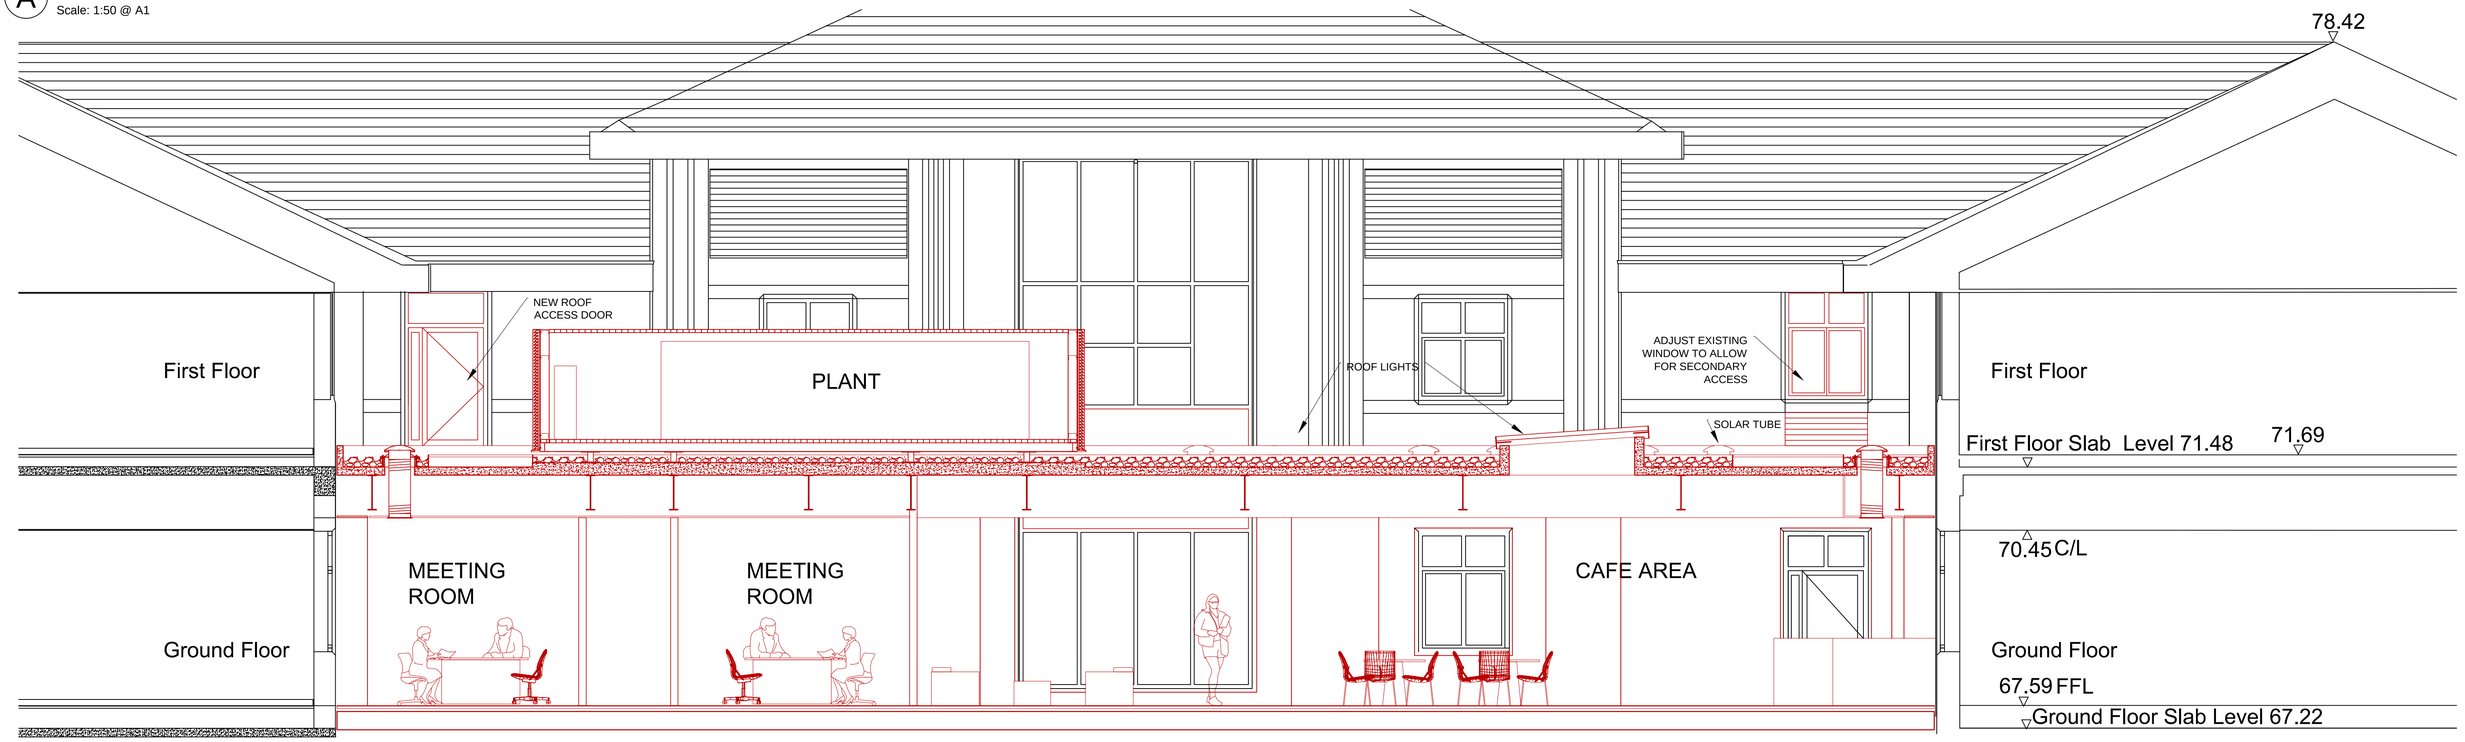


B Section B - Proposed

Scale: 1:50 @ A1

General Notes

1. Drawing indicates design intent only.
2. The contractor is responsible for taking and scheduling all dimensions on site.
3. Do not scale from drawings.
4. Report all discrepencies to the architect before proceeding.

| Revision | Date | Description |
|---|---|---|
| B | 08.07.13 | For Information |
| A | 05.07.13 | For Information |

Client
SHELL

PRINGLE BRANDON PERKINS+WILL

PRINGLE BRANDON PERKINS+WILL LIMITED 10 BONHILL STREET LONDON EC2A 4QJ
T +44 (0)20 7466 1000
Registered in England and Wales No 05961514 10 Bonhill Street, London EC2A 4QJ

Project
BRABAZON HOUSE
MANCHESTER

Drawing Title
COURTYARD
SECTION 03A & 03B

| Scale | Status | Checked By |
|---|---|---|
| 1:50@A1 | Information | XL |

| Company | Job Number | Drawing Number | Revision |
|---|---|---|---|
| PBPW | 323056 | -A-PLNG-00-09 | B |

8/25/13

P:\London\323056 Shell Brabazon House\Drawings 2013\Sections\A-SECT-01_CourtYard.dwg

© PRINGLE BRANDON PERKINS+WILL LTD