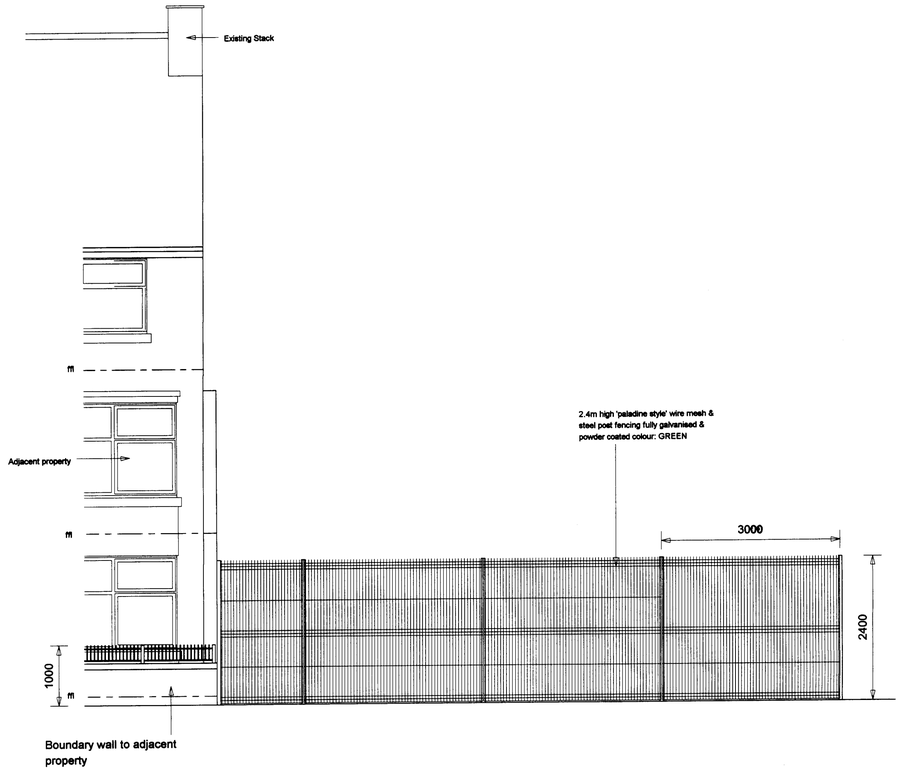
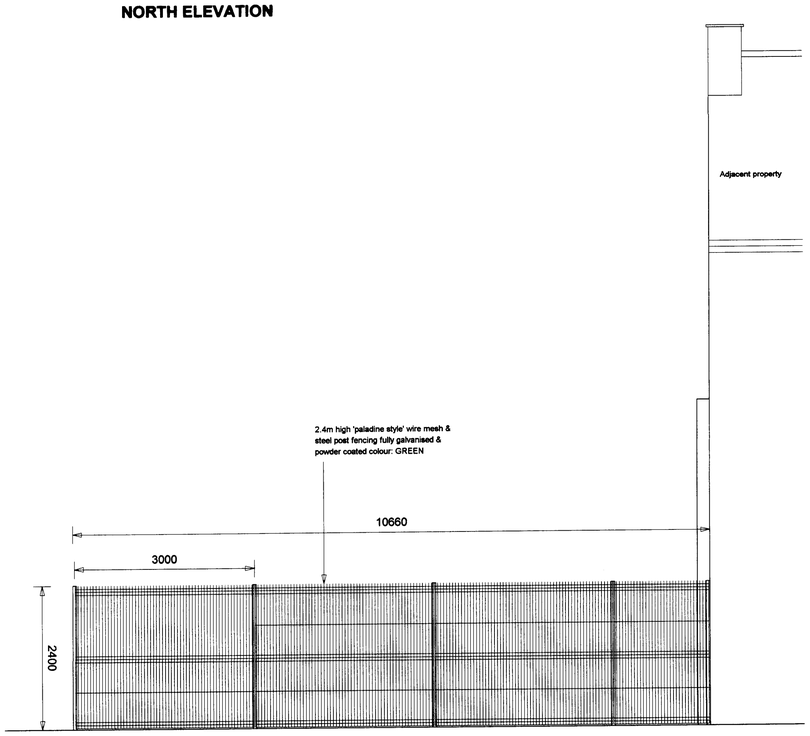
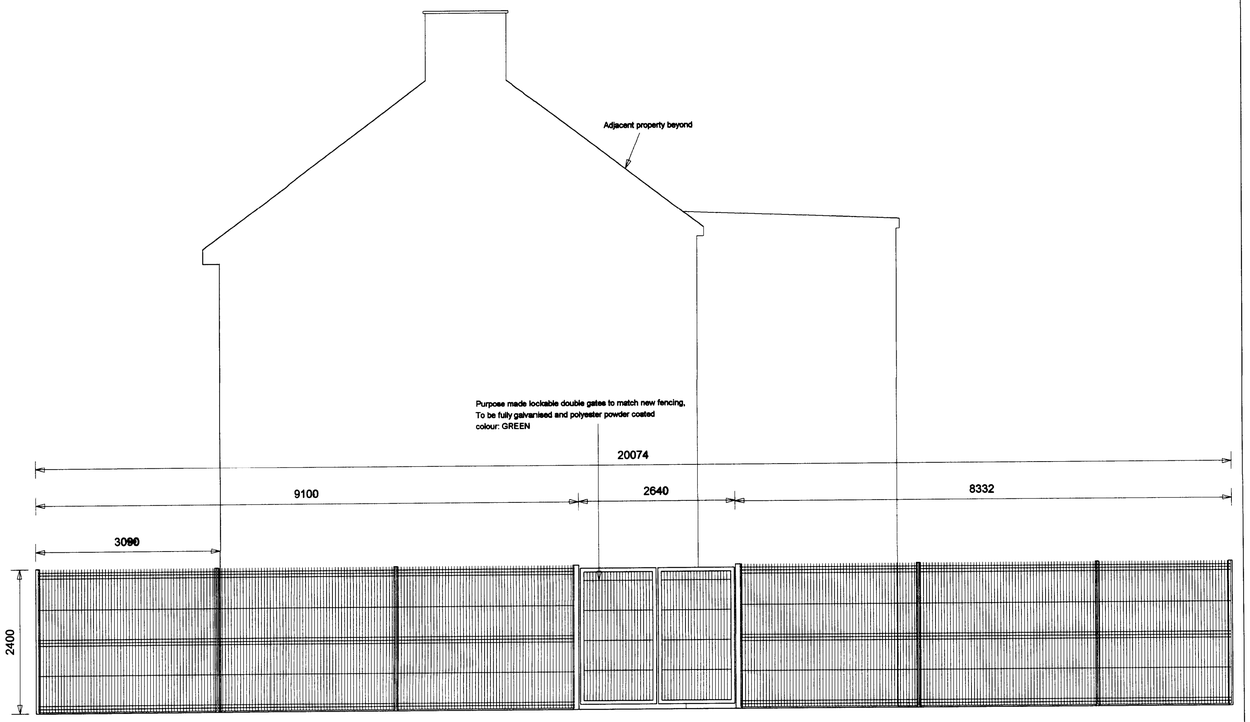


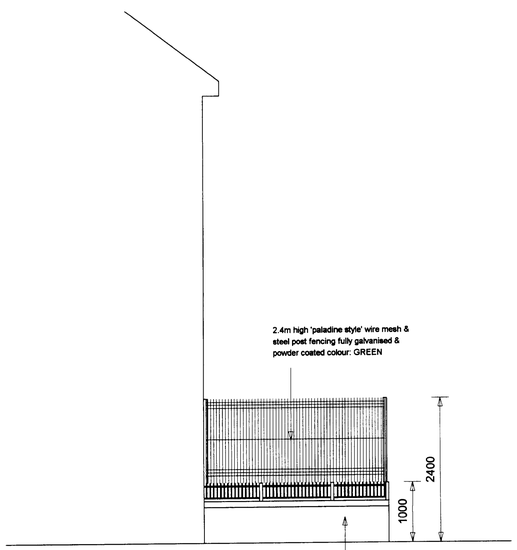

**NORTH ELEVATION**



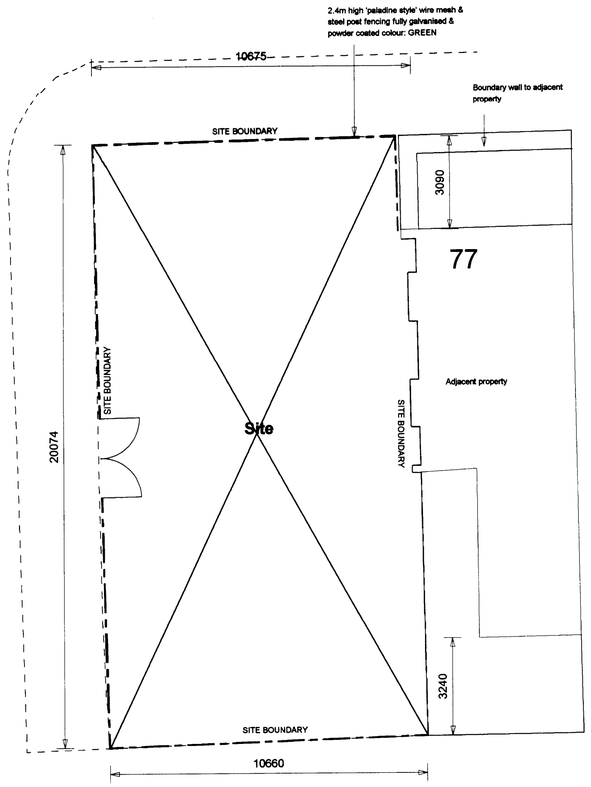

**SOUTH ELEVATION**




**WEST ELEVATION**




**EAST ELEVATION**




**PROPOSED SITE PLAN**
**SCALE 1:100**

**Notes**

Do not scale from this drawing.

All dimensions must be checked on site by contractor prior to construction.

PLANNING
RCD
PLIED
ECD 22 FEB 2008
INIT. RECD | DATE


**Bernard Taylor Partnership Ltd.**
**Architects**
ELIZABETH HOUSE, 486 DIDSBURY ROAD, HEATON MERSEY,
STOCKPORT, CHESHIRE, SK4 3BS.
Tel: 0161-443 1221
Fax: 0161-442 1672
E-mail: Info@BernardTaylor.co.uk


Client
**Mosscare Housing Ltd.**

Job
**70-81 Clarendon Road**
**Whalley Range**

Description
**Proposed Fencing**

| Drawn: VG | Date: 12/02/08 | Scale: 1:50/100 |
|---|---|---|
| Job No: 1856 | Drg No: 07 | Rev. |