

This drawing (or any part thereof) may not be copied, transmitted or disclosed to any third party or unauthorized person without the prior written permission of Gilling Dod Architects.
This drawing is to be read in conjunction with all other relevant drawings prepared by consultants and sub-contractors.
Do not scale from this drawing. Work only to printed dimensions.
Report any discrepancies to the Architect or representatives thereof.

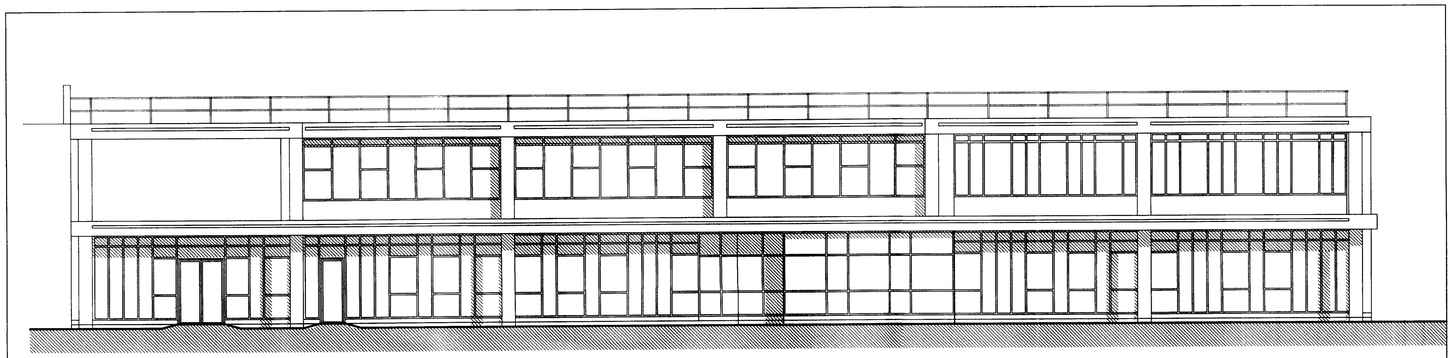

EXISTING ELEVATION

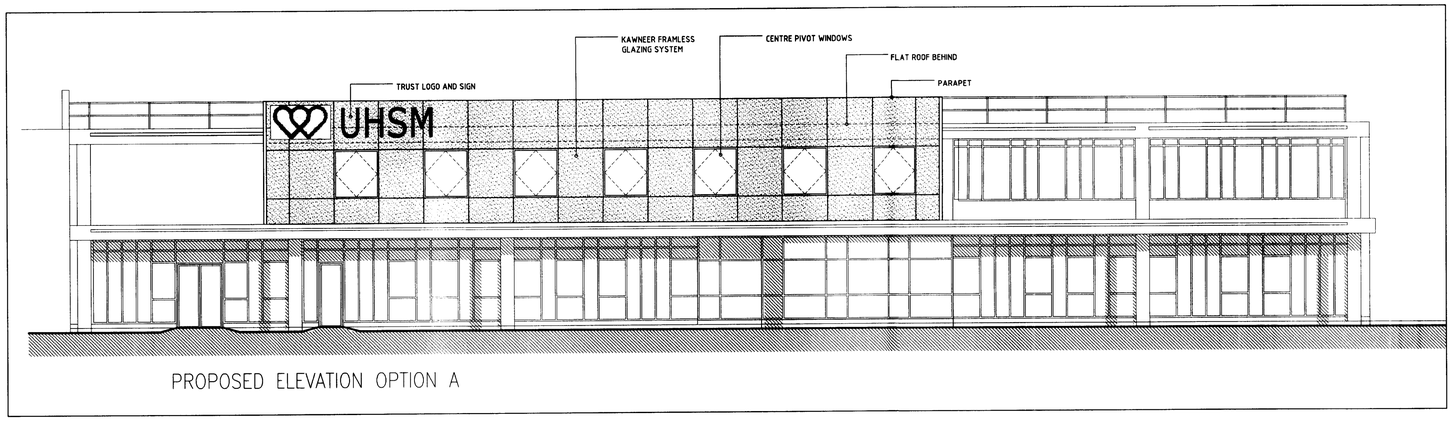


PROPOSED ELEVATION OPTION A

PLANNING
ACK
REPLY
DATE - 7 JUN 2010
LET
CASE OFFICER

| | | |
|---|---|---|
| P2<br>SV<br>SF | FOR PLANNING<br>PROPOSED ELEVATION REVISED AFTER REVIEW. | 24/05/10<br>SF |
| P1<br>SV<br>SF | FOR PLANNING | 12/05/10<br>SF |
| Rev.<br>By<br>Chkd. | COMMENTS | Date<br>Authorised |

gilling dod *architects*
The Cruck Barn, Duxbury Park, Chorley, Lancashire. PR7 4AT
tel: 01257 260070
fax: 01257 260071
http://gillingdod.com

**Project**

Wythenshawe Hospital
Booking In-Office Redevelopment

**Drawing**

Existing and Proposed Elevations

**Status** Information ☐ Comment ☐ Approval ☒ Tender ☐ Construction ☐ As-Built ☐

| Project number | Scale | Original drg. sheet size |
|---|---|---|
| 7031 | 1:100 | A1 |
| **Drawn By** | **Checked By** | **Date** |
| SV | SF | 26/04/10 |

| Drawing number | Rev. |
|---|---|
| 102 | P2 |

ONCE PRINTED AND DISTRIBUTED THIS DOCUMENT IS ASSUMED UNCONTROLLED