
Notes:
All dimensions are in millimetres unless stated otherwise. No dimensions to be scaled from drawings.
All dimensions to be checked on site prior to manufacture.Any discrepancies between drawings
and site conditions are to be reported to the contract manager.
This drawing is to be read in conjunction with all relevant Structural Engineers
and Mechanical & Electrical Engineers drawings and specification.

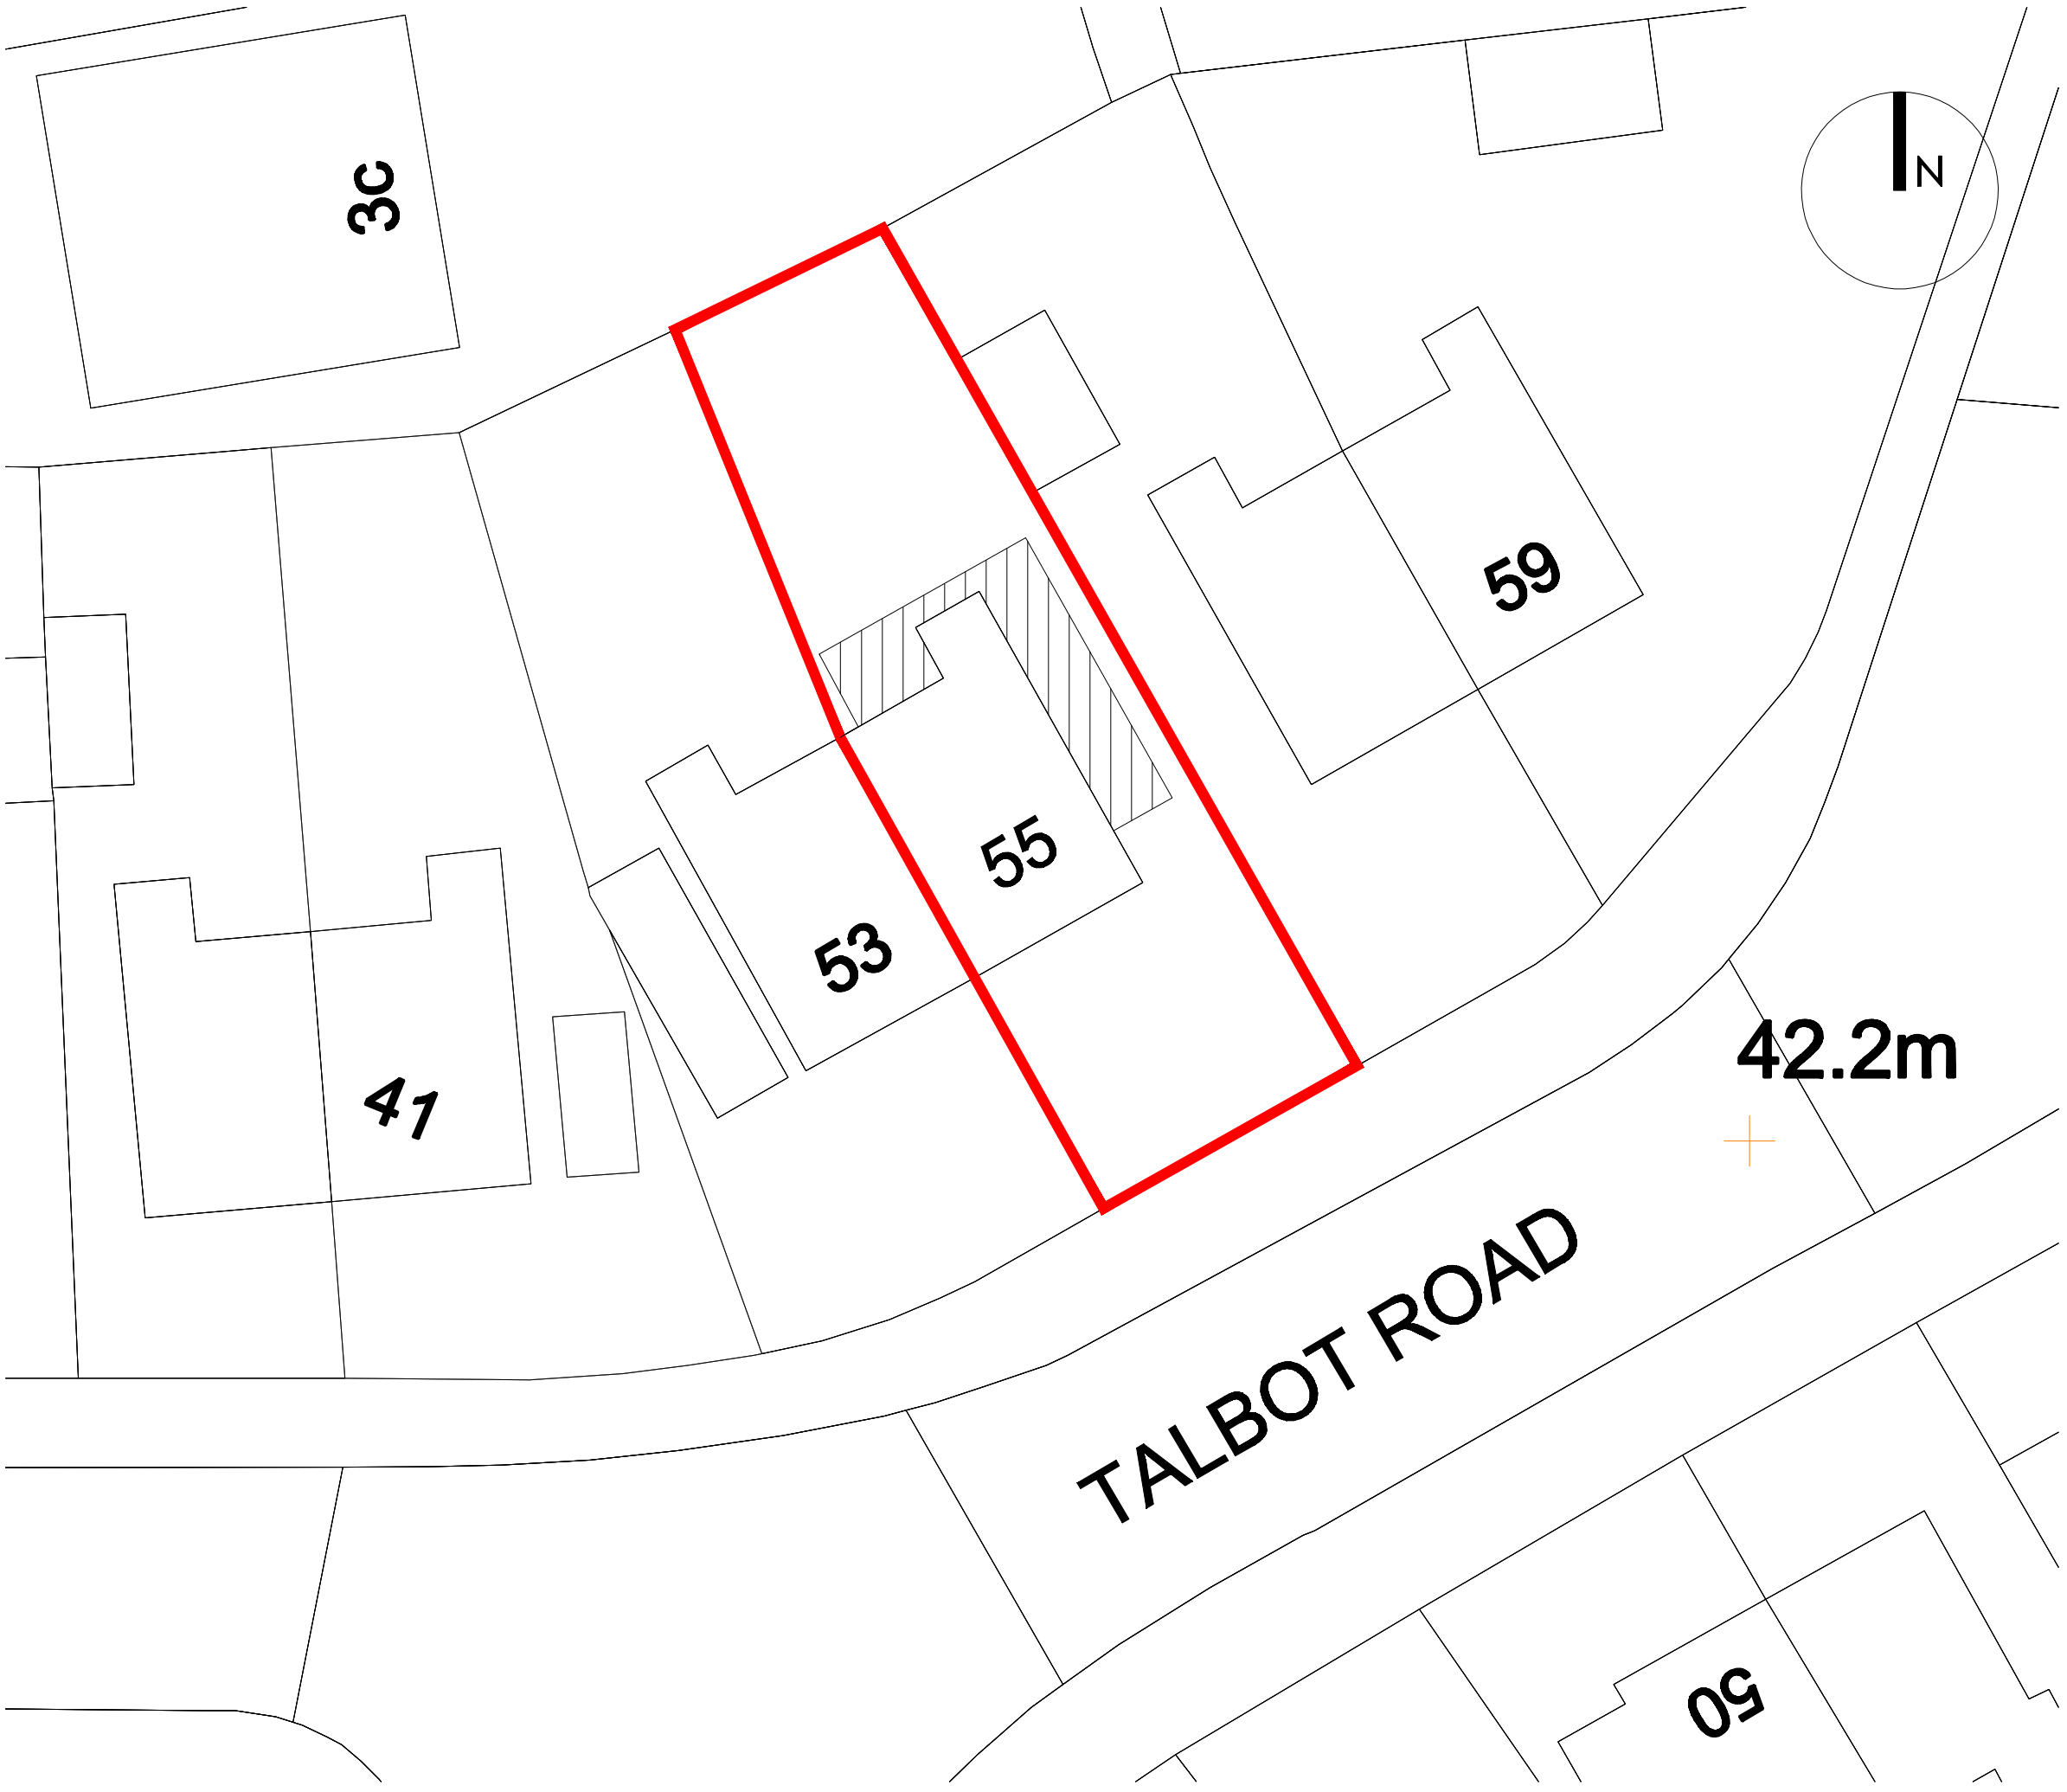

Job: 55 Talbot Road
Manchester
M14 6TS

Dwg: Site Plan 004

Scale: 1:200 @ A3

kimble roden
ARCHITECTS

Tel: 01625 586119
Email: edwina@kimbleroden.co.uk