

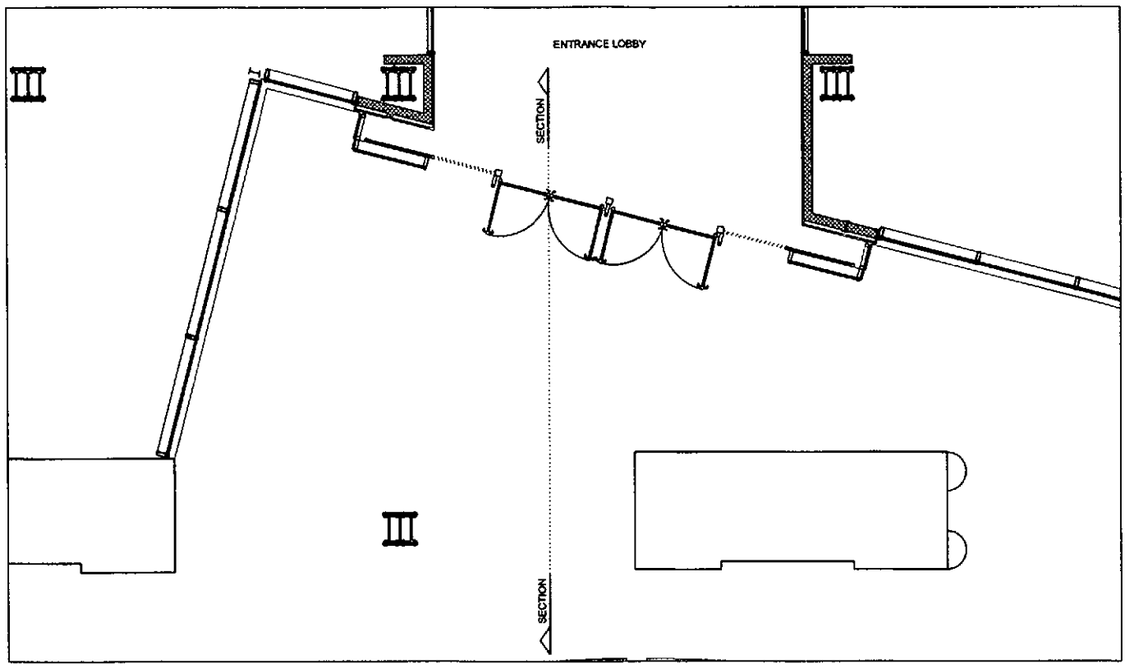



FLOOR PLAN

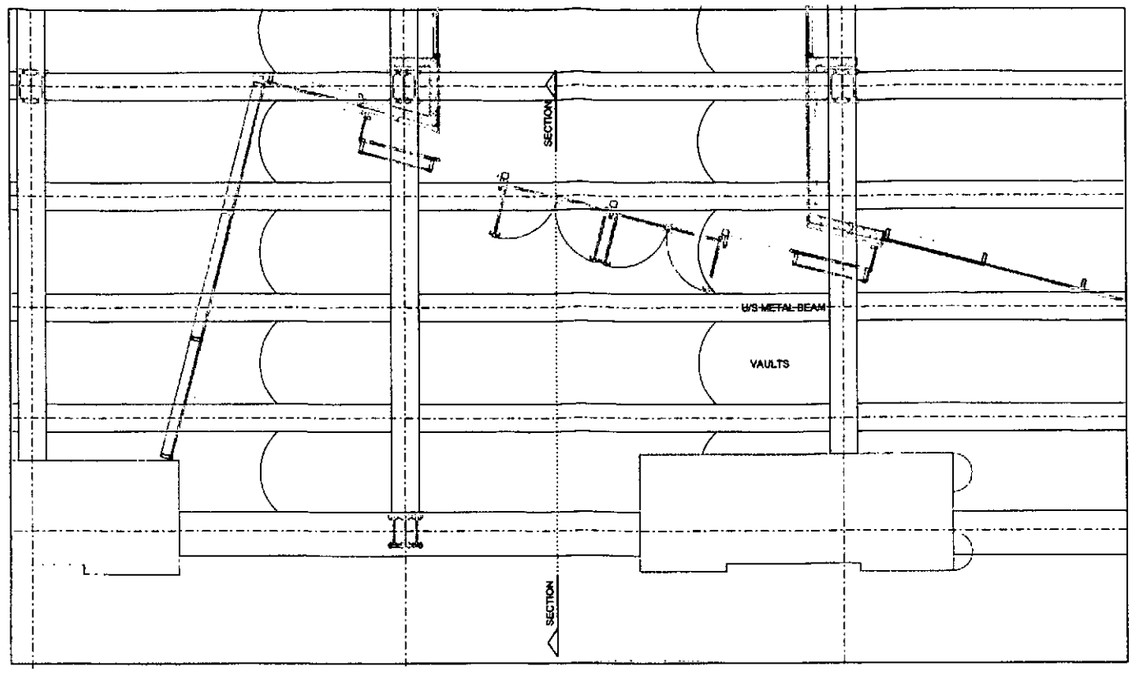

CEILING PLAN

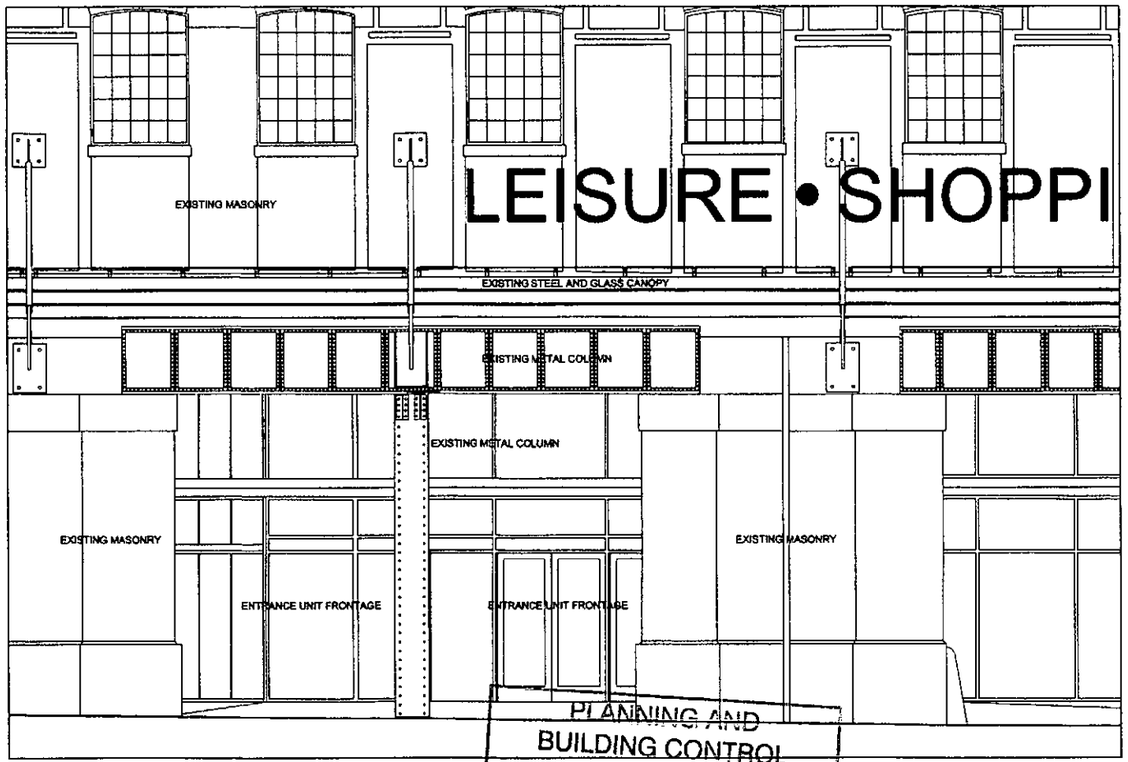

ELEVATION

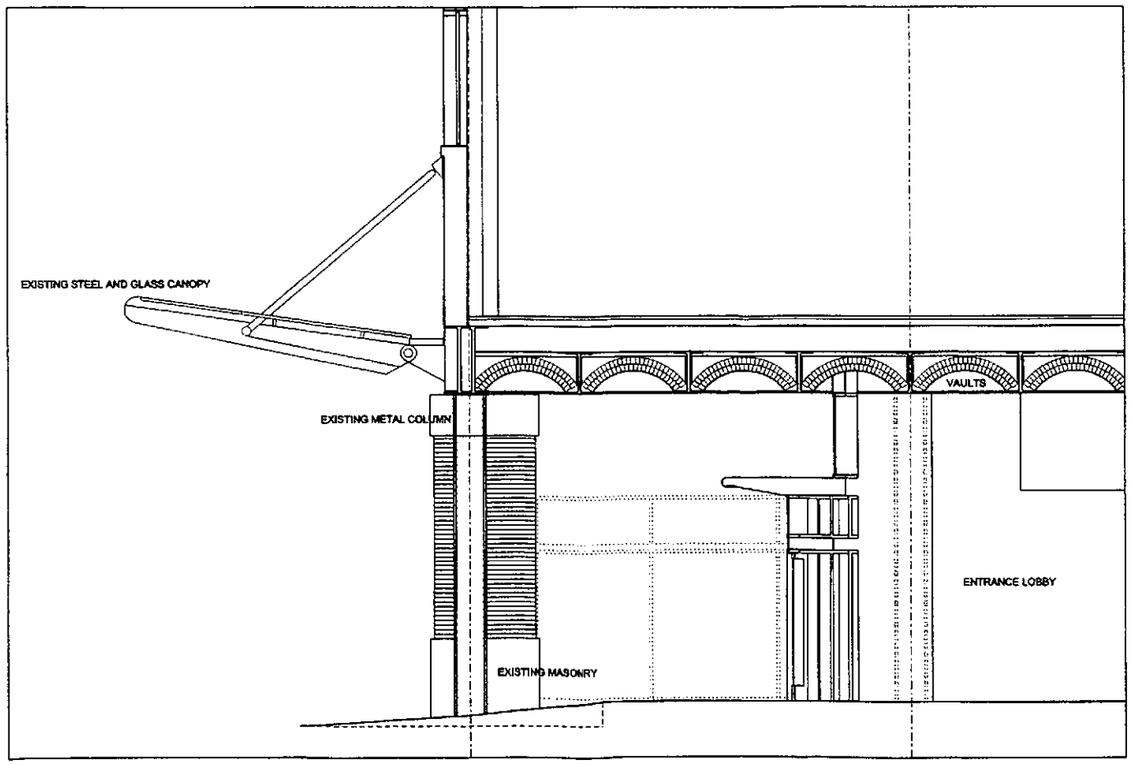

SECTION

EXISTING ENTRANCE

LEISURE • SHOPPI

PLANNING AND
BUILDING CONTROL
19 JUN 2012

PROJECT Replacement shopfronts on the ground floor north elevation of the Great Northern Warehouse

Job Number 1301
Scale 1:50@A1
Date May 2012
Title (Existing part plan, section and elevation of Warehouse entrance
Drawing number ab0202/07
Issued for Planning

© JEFFREY BELL ARCHITECTS
For terms and conditions refer to www.jeffreybellarchitects.co.uk
Do not scale from this drawing

JEFFREY BELL ARCHITECTS

Jeffrey Bell Architects
Second Floor
Fairbairn
72 Sackville Street
Manchester
M1 3NJ

t +44 (0)161 228 0881
m +44 (0)759 915 0480
e studio@jeffreybellarchitects.com



PLANNING AND
BUILDING CONTROL

19 JUN 2012

EXISTING NORTH ELEVATION

PROJECT Replacement shopfronts on the ground floor north elevation of the Great Northern Warehouse


Job Number 1301
Scale 1:100@A1
Date May 2012
Title Existing north elevation of warehouse
Drawing number s007200
Issued for Planning

© JEFFREY BELL ARCHITECTS
For terms and conditions refer to www.jeffreybellarchitects.co.uk
Do not scale from this drawing

JEFFREY BELL ARCHITECTS

Jeffrey Bell Architects
Second Floor
Fairbairn
72 Seatwhite Street
Manchester
M1 5HU

t +44 (0)161 236 0551
m +44 (0)757 315 6480
e studio@jeffreybellarchitects.com

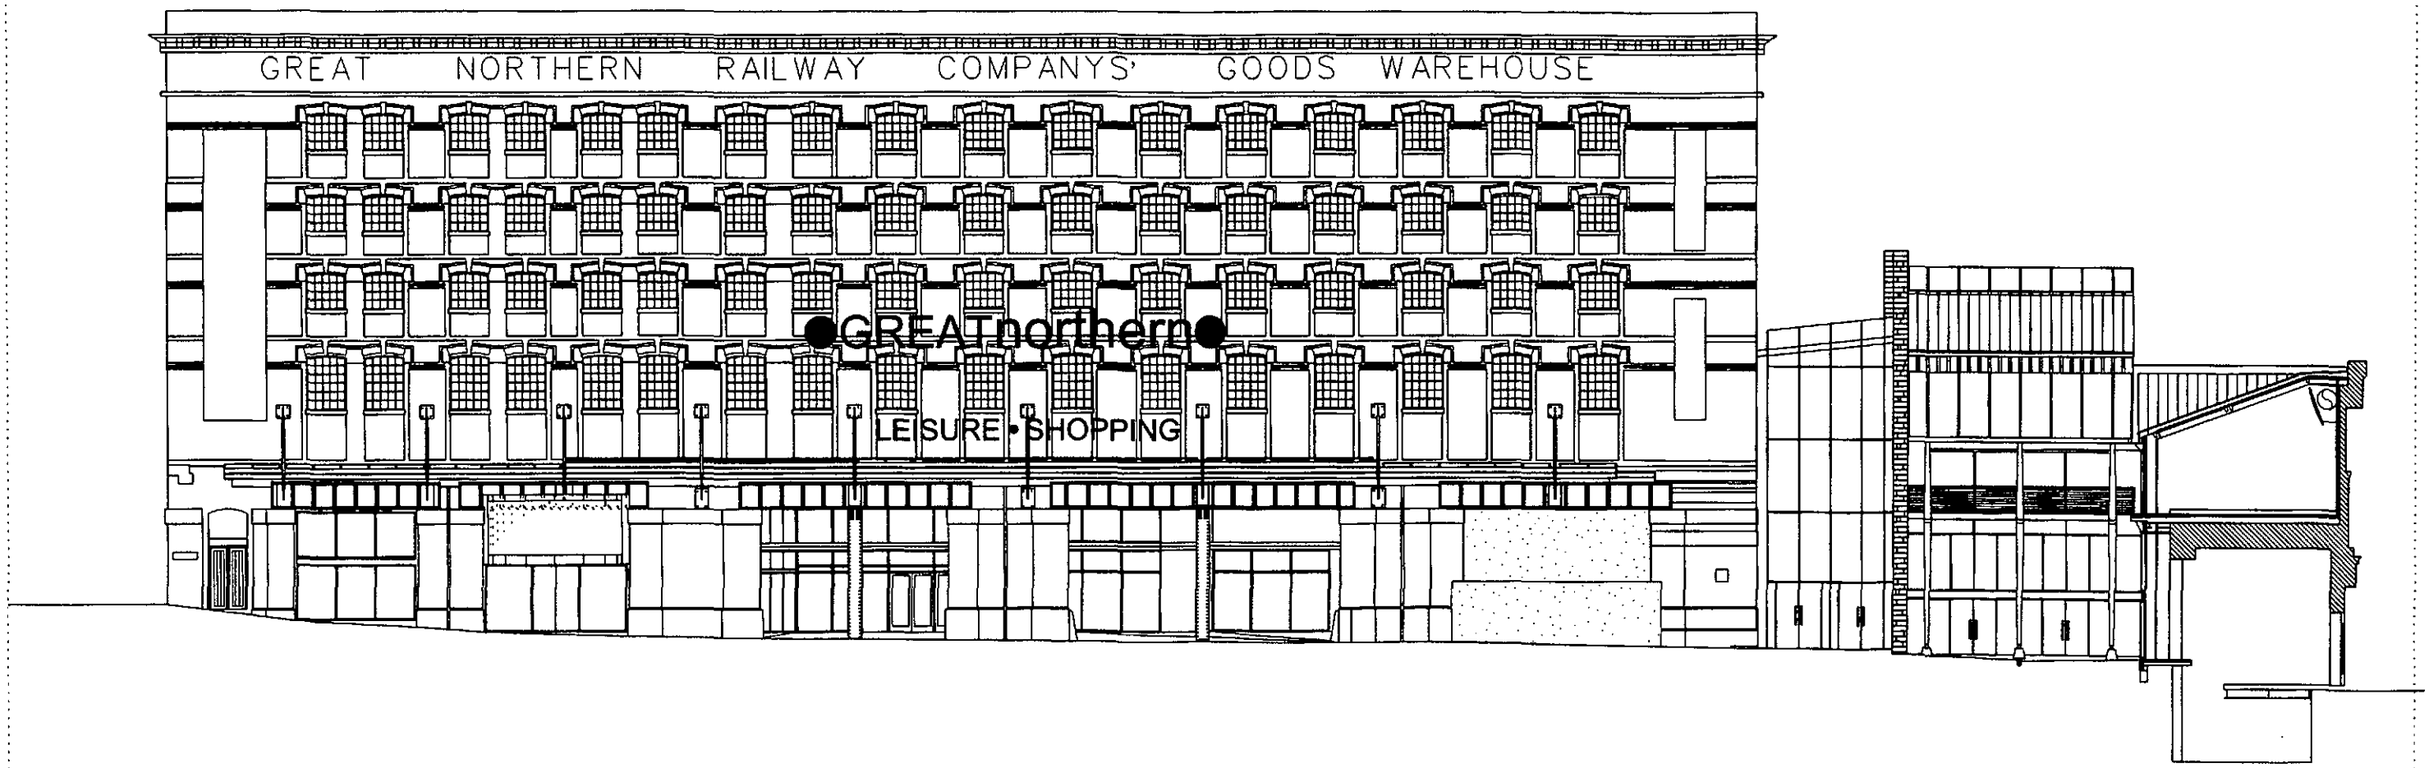

EXISTING ELEVATION

PLANNING AND
BUILDING CONTROL
19 JUN 2012

PROJECT **Replacement shopfronts on the ground floor north elevation of the Great Northern Warehouse**

Revisions


Job Number	1361
Scale	1:250@A3
Date	May 2012
Title	Existing north elevation of warehouse and Deansgate terrace
Drawing number	al(02)005
Issued for	Planning

© JEFFREY BELL ARCHITECTS
For terms and conditions refer to www.jeffreybellarchitects.co.uk
Do not scale from this drawing

JEFFREY BELL ARCHITECTS

Jeffrey Bell Architects
Second Floor
Fairbairn
72 Sackville Street
Manchester
M1 3NJ

t +44 (0)161 228 0651
m +44 (0)797 315 6480
e studio@jeffreybellarchitects.com

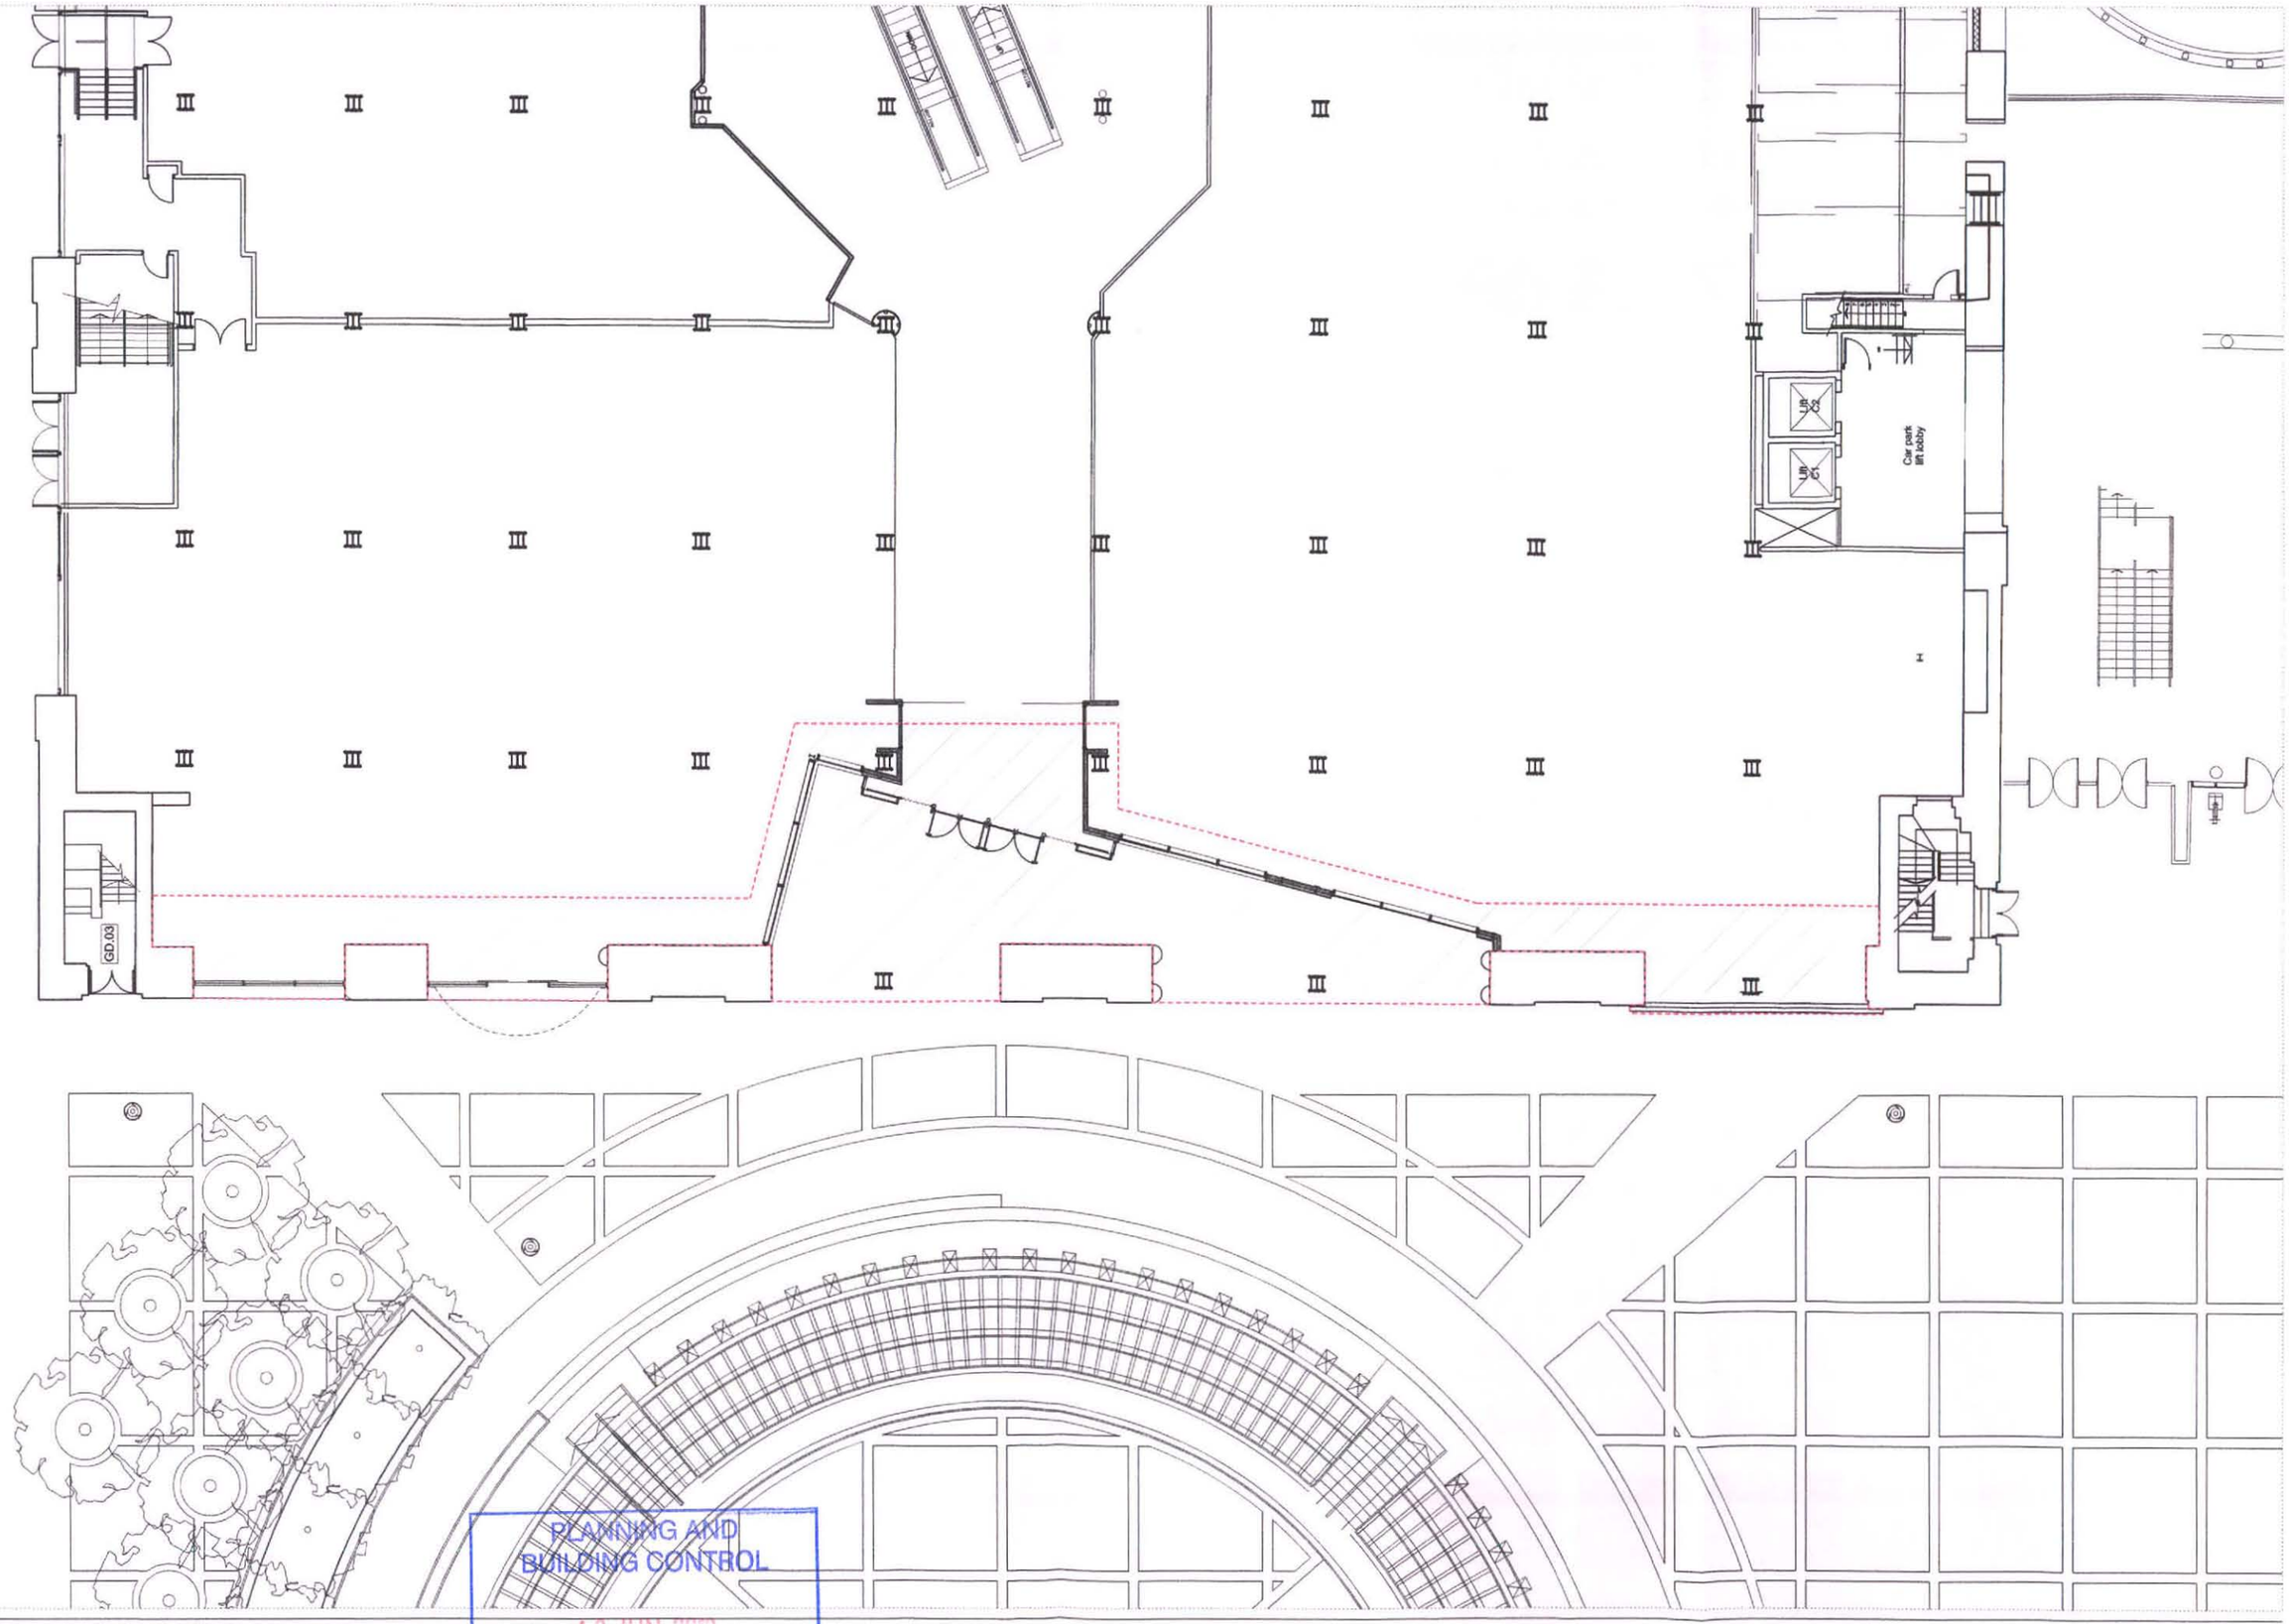

EXISTING PLAN

PROJECT Replacement shopfronts on the ground floor north elevation of the Great Northern Warehouse

Job Number	1361
Scale	1:100@A1
Date	May 2012
Title	Existing ground floor part plan of warehouse
Drawing number	a652200i
Issued for	Planning

© JEFFREY BELL ARCHITECTS
For terms and conditions refer to www.jeffreybellarchitects.co.uk
Do not scale from this drawing

PLANNING AND BUILDING CONTROL
19 JUN 2012

denotes general extent of area being altered

JEFFREY BELL ARCHITECTS
Jeffrey Bell Architects
Second Floor
Fairbairn
72 Bainniffe Street
Manchester
M1 3NJ
t +44 (0)161 228 0661
m +44 (0)797 915 8480
e studio@jeffreybellarchitects.com