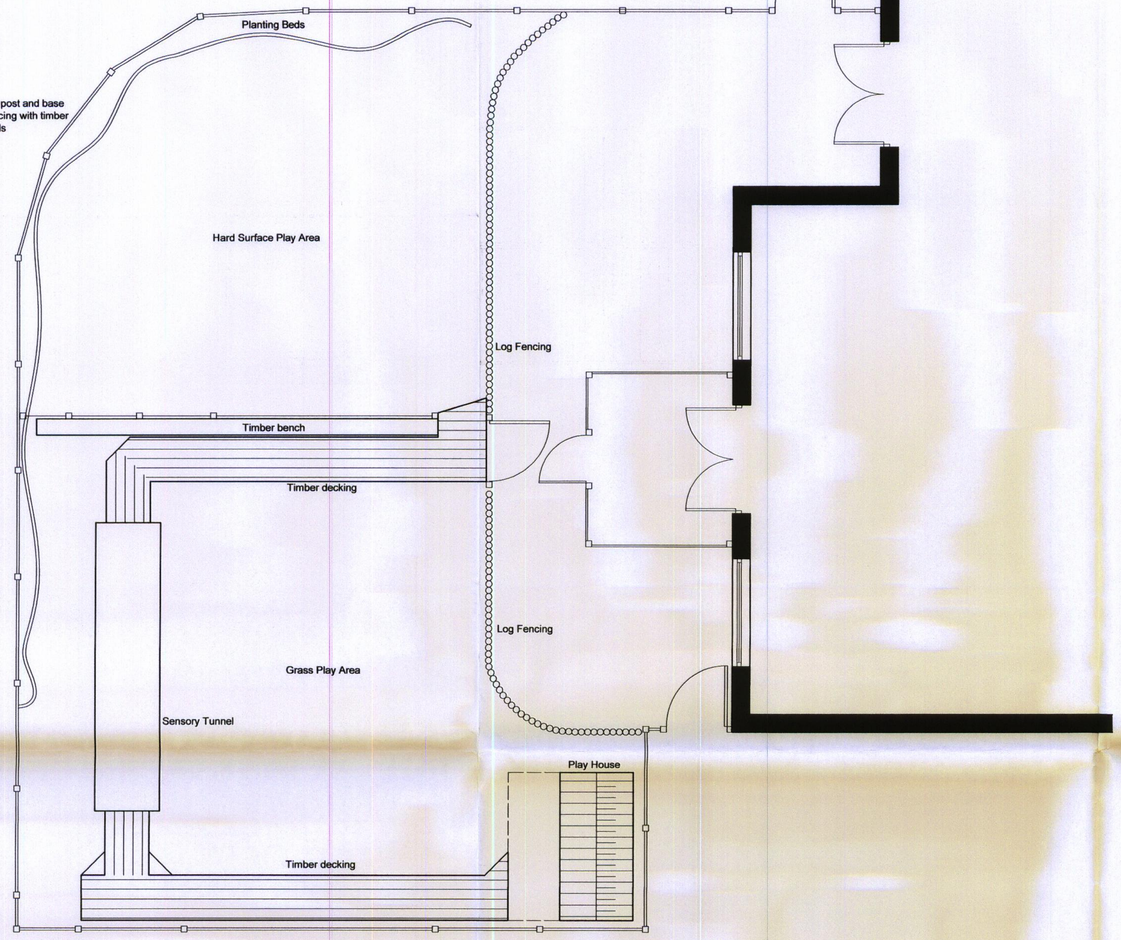

Front Play Area - as existing
Scale 1:50

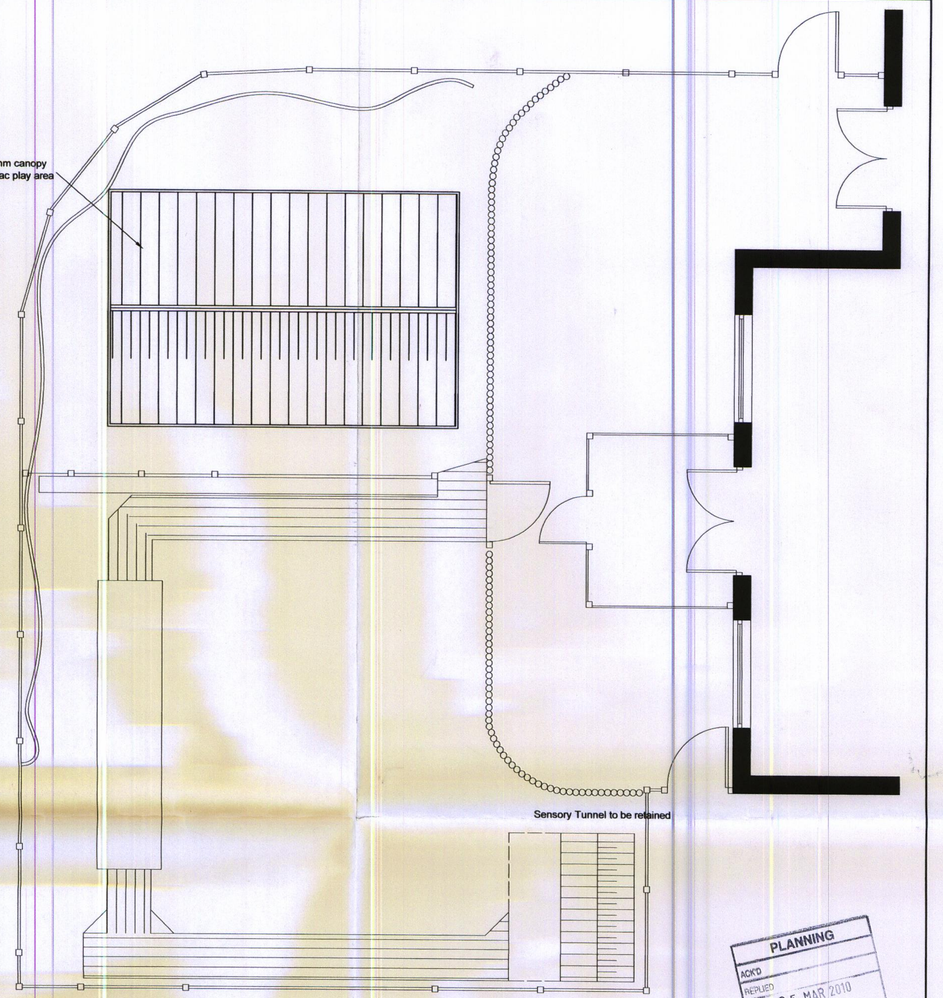

Front Play Area - as proposed
Scale 1:50

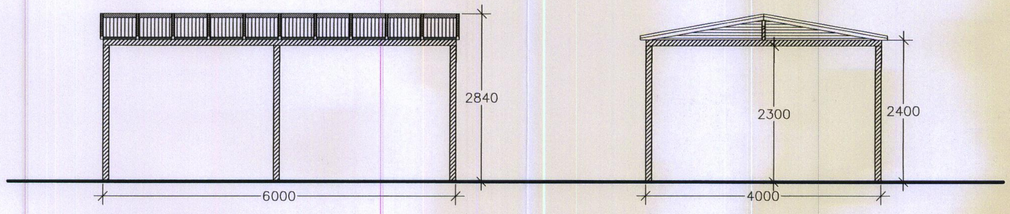

Canopy Long Elevation - as proposed
(opposite elevation same)
Scale 1:50

Canopy End Elevation - as proposed
(opposite elevation same)
Scale 1:50

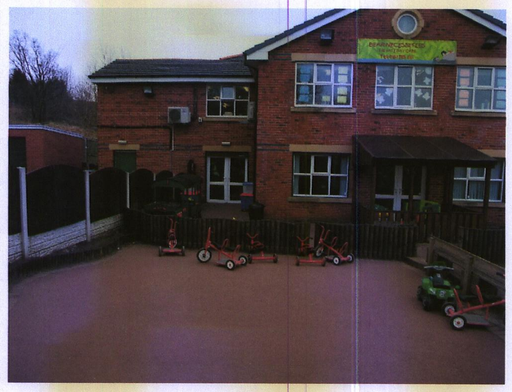

Photograph No 1

PLANNING
ACK'D
REPLIED
RECD 25 MAR 2010
FOR ACTION

Canopy Details
Apex canopy by:
Able Canopies Ltd
1 - 3 Carrock House
North Lakes Business Park
Flusco, Penrith
Cumbria CA11 0JG
01768 480 974

Type - The Ulleswater freestanding apex canopy including post protectors.
Lightweight polycarbonate roof supported on galvanised and powder coated steel framing
Colour RAL 9010 White

Rev	Description	Date	by	chkd

MANCHESTER CITY COUNCIL
Corporate Technical Services Group
4th floor Heron House
47 Lloyd St
Manchester
M2 5LE

JOB TITLE
Bear Necessities Day Nursery
Blackley New Road, Blackley

DRAWING TITLE
Proposed Free Standing Canopy

COMPUTER FILE	DATE	SCALE	DRAWN	CHECKED
BearNecDN-EY36777-A007	Mar 2010	1:50	rmr	

JOB NO.	DRAWING NO.	REVISION
EY36777	A007	