


Existing Front Elevation
Scale 1:50

EAST ELEVATION

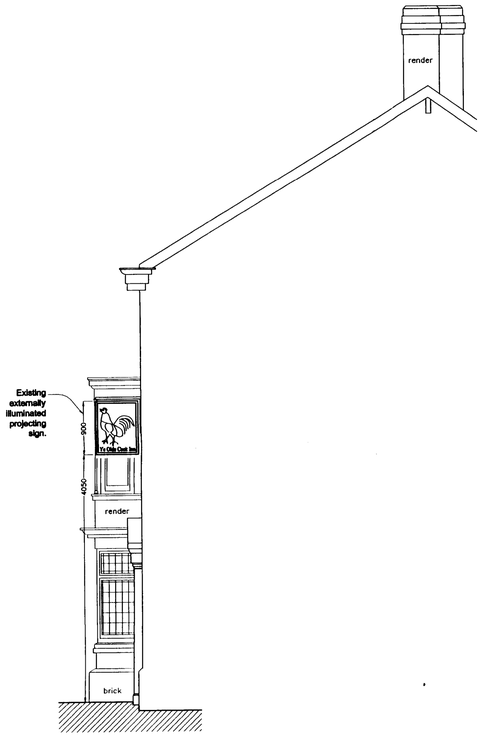

Section as Existing
Scale 1:50

NOTES

REVISION

REV		
A	04:02:08	SECTION ADDED

PLANNING
RECD - 6 FEB 2008
INITIAL | DATE
ACTION

CLIENT
LOCH FYNE RESTAURANTS

PROJECT
LOCH FYNE RESTAURANT
YE OLDE COCK
848 WILMSLOW ROAD
DISBURY
GREATER MANCHESTER
M20 2RN

DRAWING TITLE
EXISTING
EAST ELEVATION

SCALE
1:50 @ A1
1:100 @ A3

DATE
30.01.08

DRAWING NUMBER
1401/53

REVISION
A

PNW
Designers
Architects
Project
Managers

PNW Design Limited
London House
Lower Mortlake Road
Richmond
Surrey
TW9 2LL

Telephone
020 8948 9556
Fax
020 8948 9576
E-Mail
studio@pnw.co.uk