

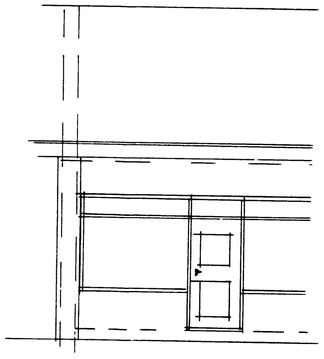



FRONT ELEVATION

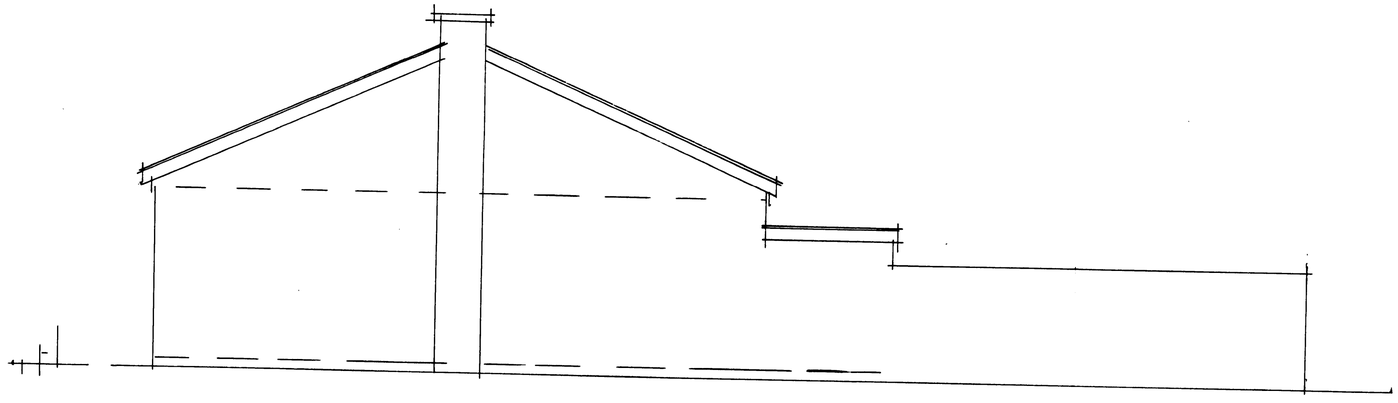

SIDE ELEVATION

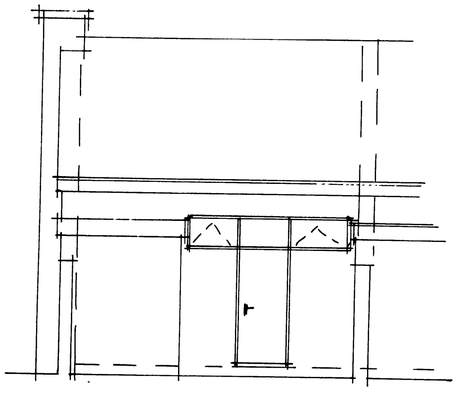

REAR ELEVATION

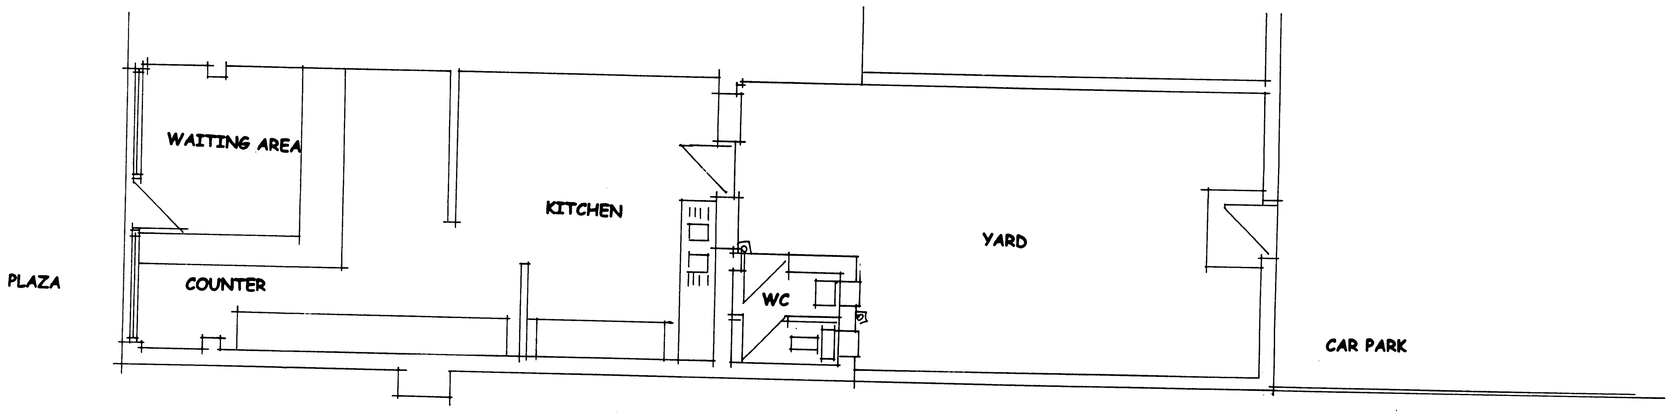

GROUND FLOOR LAYOUT

ACKD
RECD 18 APR 2008

EXISTING LAYOUT & ELEVATIONS
FOR:- MR. J. ALI.
AT:- 45 SOUTHCHURCH PARADE,
MANCHESTER M40 7GF.
SCALE 1:50 AUG 2007 080720211.