
This drawing is the property of Technical Signs and must not be reproduced in part or in full without prior consent of Technical Signs.

Proposed

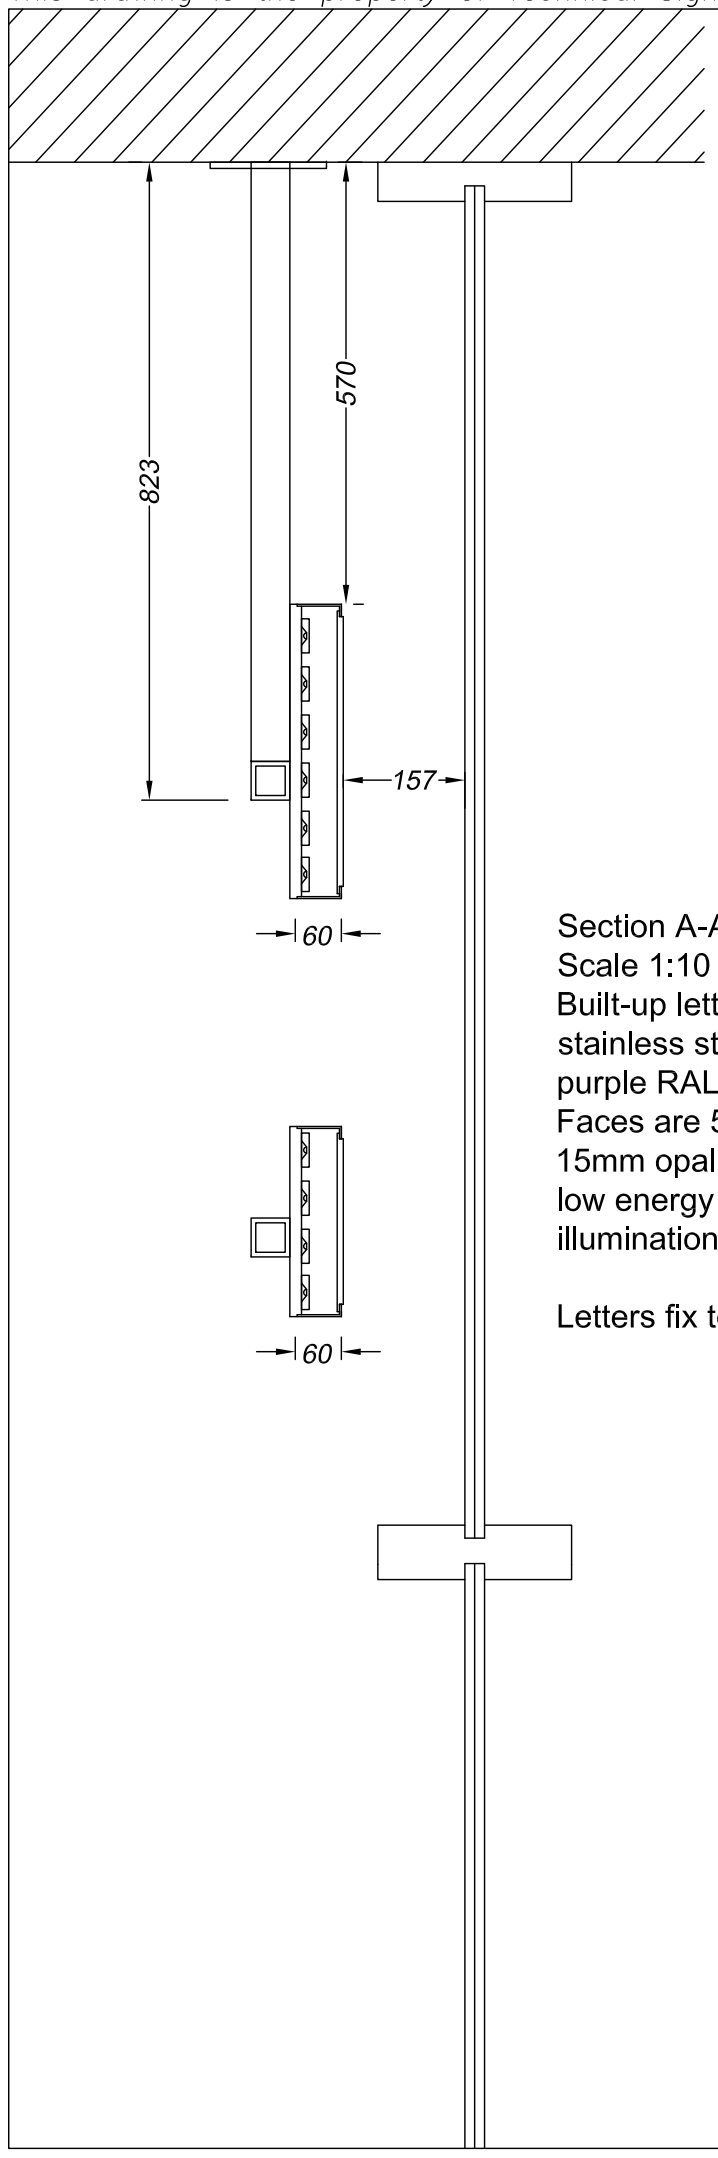

Section A-A through text
Scale 1:10
Built-up letters have 1.2mm descaled stainless steel face rims and returns finished purple RAL 320/20/05.
Faces are 5mm opal 040 acrylic.
15mm opal 030 acrylic backs are fitted with low energy white LEDs for face and halo illumination.

Letters fix to the existing frame.

B	Windbreaks removed Section altered	23/09/13
A	Section through text altered	01/08/13

Technical Signs
Floor 1 - Unit 3
Hille Business Centre
132 St Albans Road
Watford, Herts, WD2 4AE
Tel: 01923 811999
Fax: 01923 811998
E-mail: info@technicalsigns.co.uk

Client: The Slug and Lettuce
Address/Job details: 66-68 Deansgate, Manchester, M3 2EN

Proposed Signs

Job No

Drawn by	Date	Scale	Drawing No	Rev
DN	15/07/13	As specified (A3)	375765-4	B