SITE LOCATION

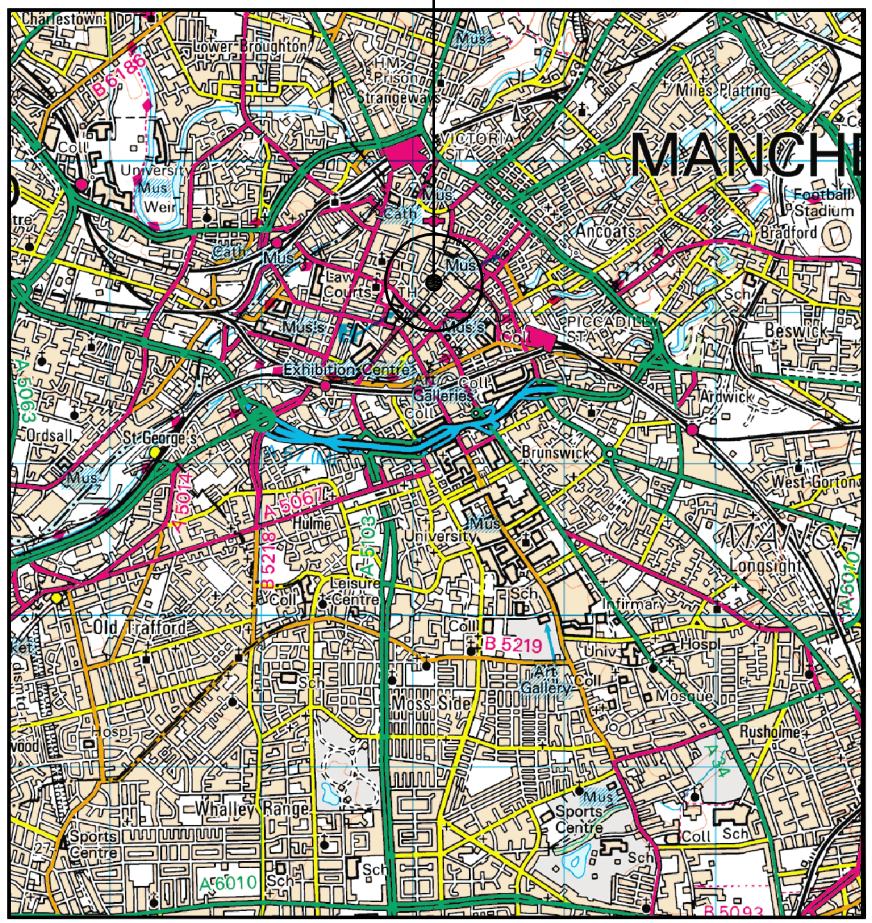
MANCHE
Old Trafford
Whalley Range
Sports Centre
Moss Side
Rusholme
Longsight
Hulme
Ardwick
Beswick
Brunswick
Ordsall
St George's
West Gorton
Miles Platting
Bradford
Ancoats
Exhibition Centre
Art Gallery
Leisure Centre
Infirmary
Univ
Hospl
Coll
Sch
Mus
Weir
Law Courts
Pol Sta
Prison
Swimming Pool
Football Stadium
Golf Course
Tennis Courts
Bowling Grn
Cricket Ground
Rugby Union Ground
Allotments
Gdns
Pk
Cemetery
Ch
Fire Sta
Ambulance Sta
Library
Sorting Office
Telephone Exchange
Police Sta
Pumping Sta
Sub Sta
Tram Depot
Tram Stop
Viaduct
Footbridge
Level Crossing
Tunnel
Weir
Lock
Aqueduct
Canal Basin
Boat Yard
Boat Hire
Slipway
Ferry
Pier
Jetty
Lighthouse
Beacon
Mooring
Marina
Boat Club
Boat House
Boat Repair
Boat Sales
Boat Storage
Boat Trips

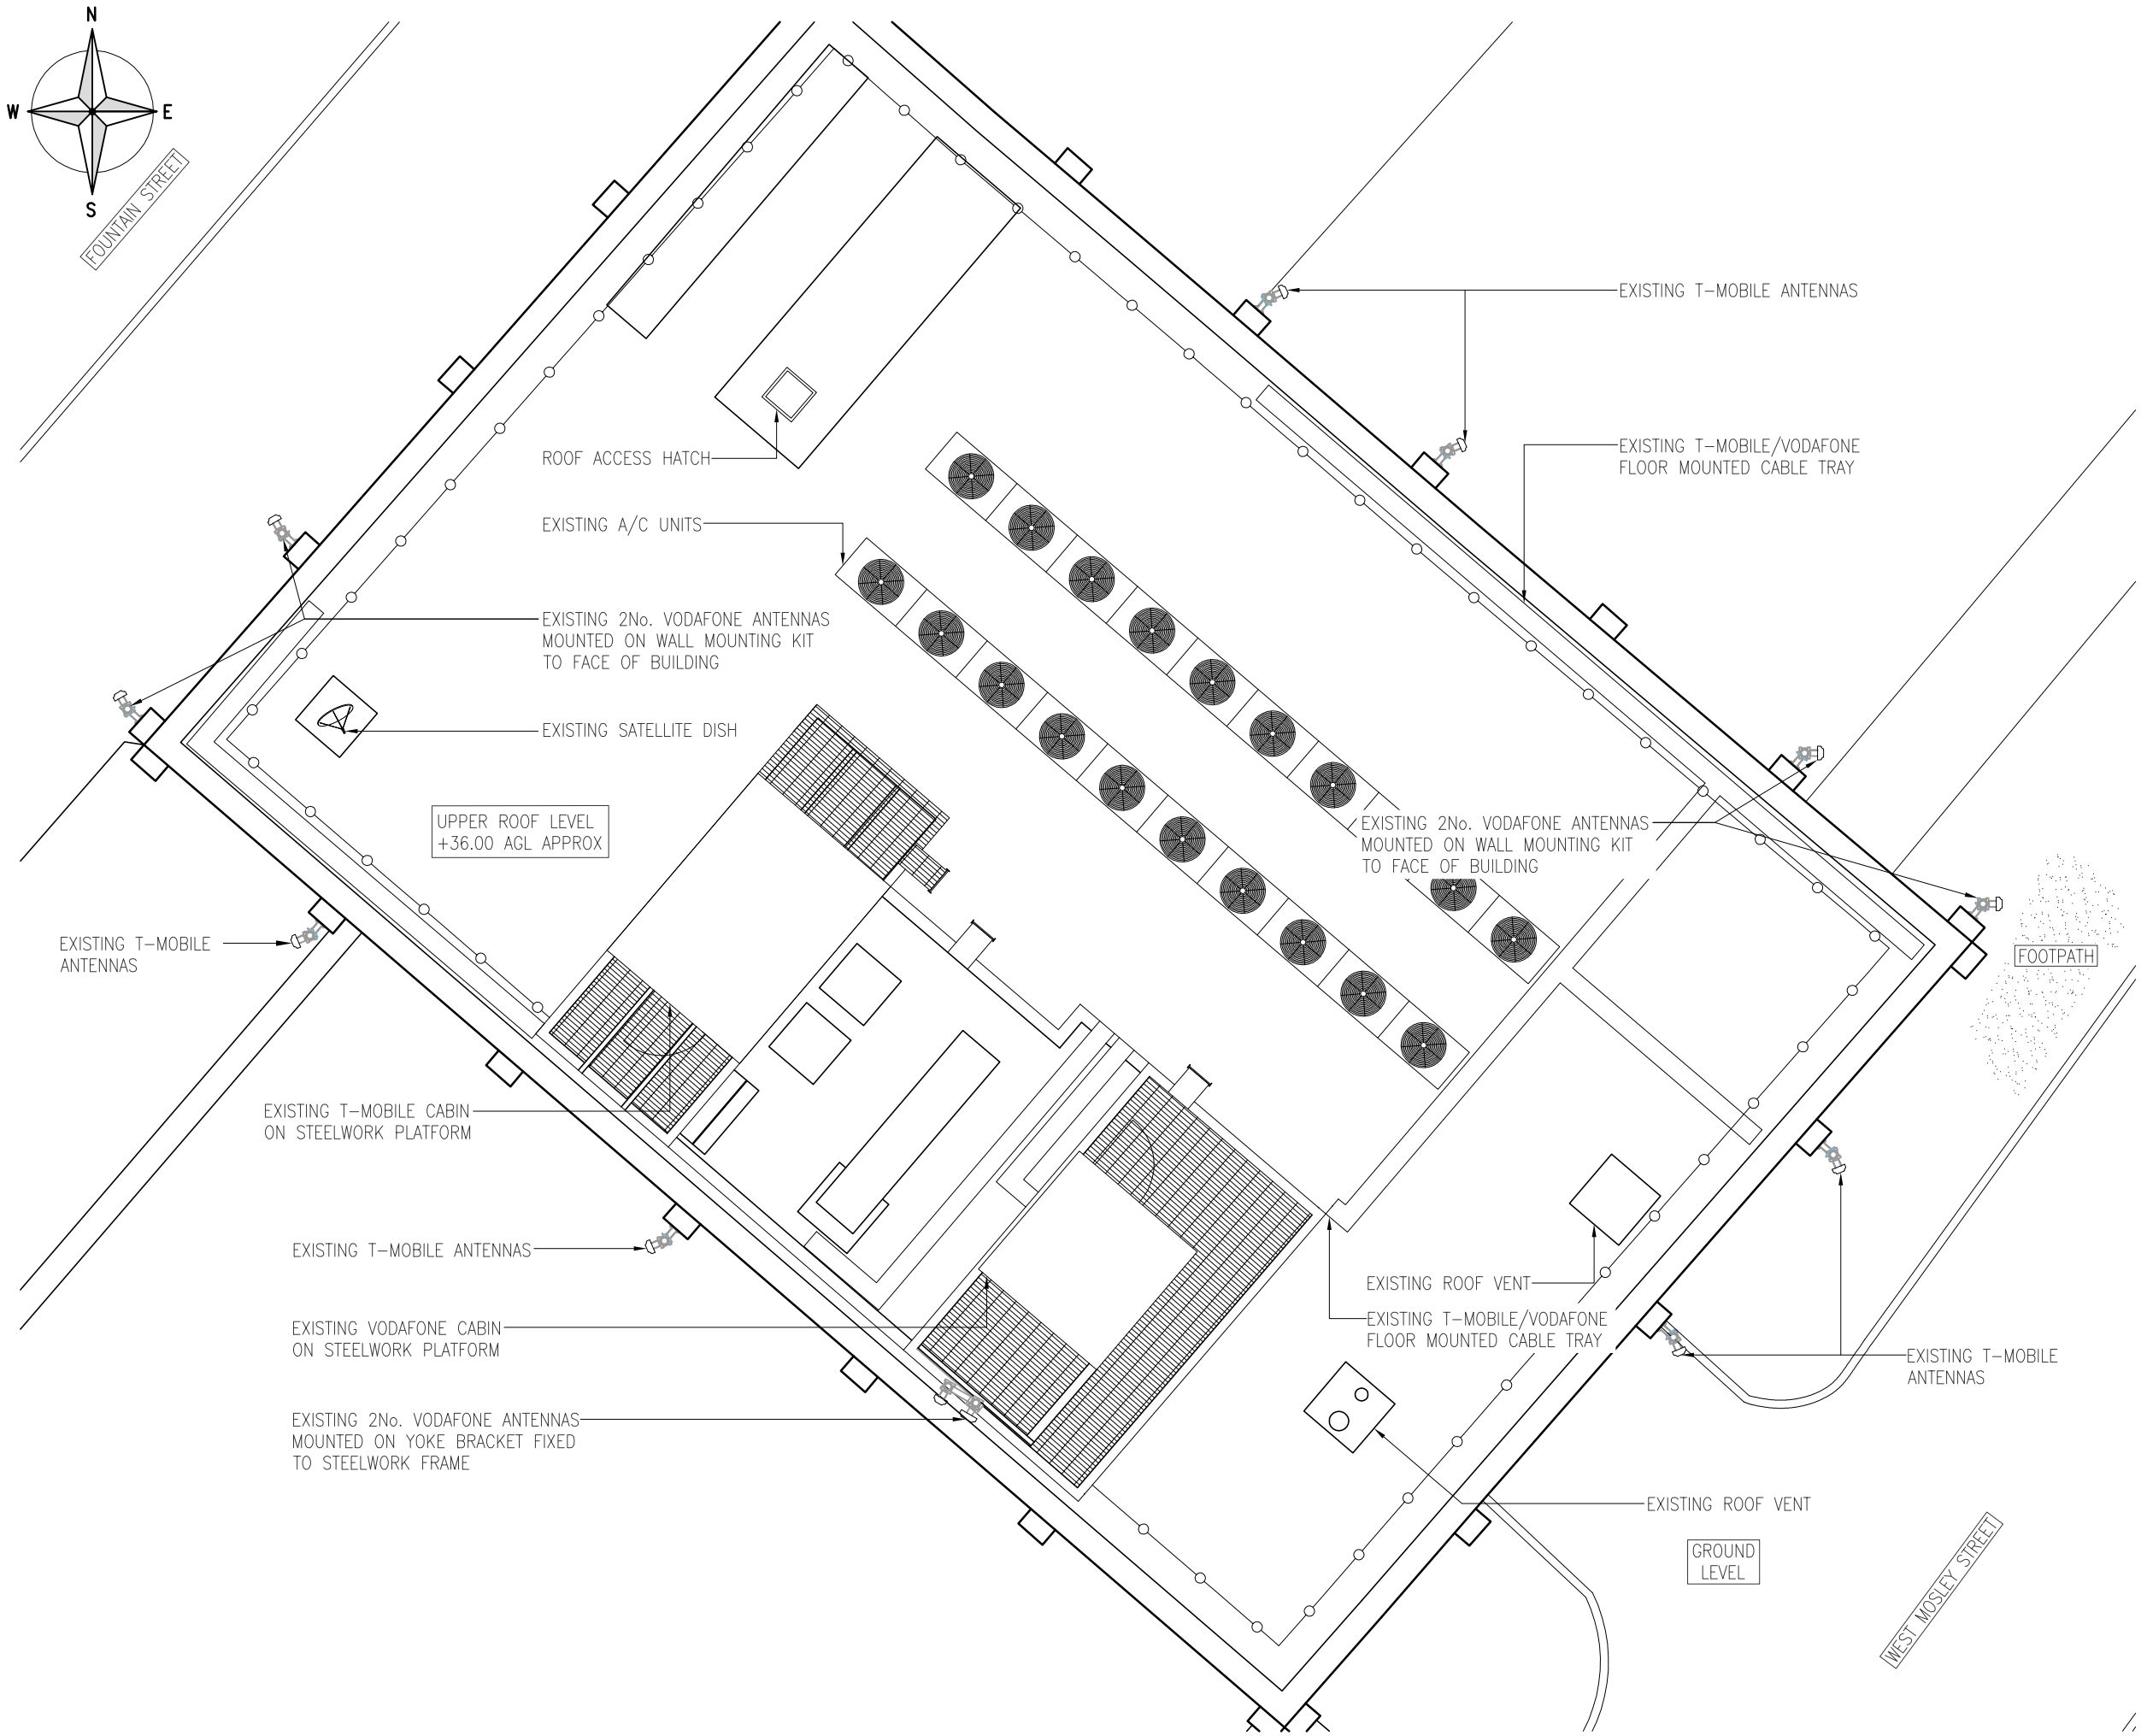

EXISTING SITE PLAN

(1:100)

Notes:

1 ALL DIMENSIONS ARE IN MM UNLESS NOTED OTHERWISE

N.G.R. E: 384125 N: 398212

REV	MODIFICATION	BY	CH	DATE
A	Issued for Construction	DB	RM	31.05.13

MONO CONSULTANTS LIMITED
No. 58 Cygnet Court
Timothy's Bridge Road
Stratford-upon-Avon
Warwickshire
CV37 9NW
t. 44 (0)1789 206500
f. 44 (0)1789 206529
www.monoconsultants.com

CTIL

Cell Name	Opt
YORK HOUSE	C

Cell ID No

CTIL	Host	Sharer
(CTIL) 125965	(VF) 013003	(TEF) N/A

Site Address / Contact Details

YORK HOUSE
YORK STREET
MANCHESTER
M2 3BB

Drawing Title: EXISTING SITE PLAN

Purpose of issue: PLANNING

Drawing Number: 201

Scale:	Drawn:	Date:	Issue:
As Shown	DB	31.05.13	A

Checked:	Date:	Approved:	Date:
RM	31.05.13	SE	31.05.13

N
W E
S

FOUNTAIN STREET

NOTE:
FOR CROSS SECTION A–A REFER TO DRG No. 309 FOR DETAILS

PROPOSED 300 WIDE SECTION OF CABLE TRAY INSTALLED ON RUBBER BLOCKS TO SUPPORT ADDITIONAL FEEDERS TO ANTENNA LOCATION

ROOF ACCESS HATCH

EXISTING T–MOBILE ANTENNAS

PROPOSED 1No. ANTENNA MOUNTED TO NEW SUPPORT POLE FIXED TO EXISTING BUILDING PIER

EXISTING A/C UNITS

EXISTING 2No. VODAFONE ANTENNAS & WALL MOUNTING KITS TO BE REMOVED AND REPLACED WITH PROPOSED 2No. ANTENNA ON NEW SUPPORT POLES

EXISTING SATELLITE DISH

PROPOSED 2No RRU'S TO BE MOUNTED TO UNISTRUT FIXED TO EXISTING HANDRAILING

EXISTING 2No. VODAFONE ANTENNAS & WALL MOUNTING KITS TO BE REMOVED AND REPLACED WITH PROPOSED 2No. ANTENNA ON NEW SUPPORT POLES

PROPOSED 2No RRU'S TO BE MOUNTED TO UNISTRUT FIXED TO EXISTING HANDRAILING

EXISTING T–MOBILE ANTENNAS

PROPOSED 150 WIDE SECTION OF CABLE TRAY TO BE INSTALLED BENEATH EXISTING 450 TRAY TO SUPPORT FIBRE & DC CABLES

FOOTPATH

EXISTING T–MOBILE CABIN ON STEELWORK PLATFORM

EXISTING T–MOBILE ANTENNAS

EXISTING ROOF VENT

EXISTING VODAFONE CABIN ON STEELWORK PLATFORM. 1No. PROPOSED CABINET (450x600x1642) TO BE INSTALLED WITHIN

EXISTING FLOOR MOUNTED CABLE TRAY TO SUPPORT PROPOSED FEEDER CABLES

EXISTING T–MOBILE ANTENNAS

PROPOSED 2No RRU'S TO BE MOUNTED TO NEW OUTRIGGED SUPPORT POLE

EXISTING 2No. VODAFONE ANTENNAS TO BE REMOVED AND REPLACED WITH 3No. ANTENNAE. NEW YOKE ARM TO BE INSTALLED TO ACCOMMODATE NEW ANTENNA

EXISTING ROOF VENT

GROUND LEVEL

WEST MOSLEY STREET

PROPOSED 300 WIDE SECTION OF CABLE TRAY INSTALLED ON RUBBER BLOCKS TO SUPPORT ADDITIONAL FEEDERS TO ANTENNA LOCATION

A

A

PROPOSED SITE PLAN

(1:100)

The drawings comply with TEF & Vodafone Standard ICNIRP guidelines.
Designed in accordance with Cornerstone document: CORN/09/006

Notes:
1 ALL DIMENSIONS ARE IN MM UNLESS NOTED OTHERWISE

N.G.R. E: 384125 N: 398212

REV	MODIFICATION	BY	CH	DATE
A	Issued for Construction	DB	RM	31.05.13

MONO CONSULTANTS LIMITED
No. 58 Cygnet Court
Timothy's Bridge Road
Stratford–upon–Avon
Warwickshire
CV37 9NW
t. 44 (0)1789 206500
f. 44 (0)1789 206529
www.monoconsultants.com

CTIL

Cell Name	Opt
YORK HOUSE	C

Cell ID No		
CTIL	Host	Sharer
(CTIL) 125965	(VF) 013003	(TEF) N/A

Site Address / Contact Details

YORK HOUSE
YORK STREET
MANCHESTER
M2 3BB

Drawing Title: PROPOSED SITE PLAN

Purpose of issue: PLANNING

Drawing Number: 202

Scale:	Drawn:	Date:	Issue:
As Shown	DB	31.05.13	A

Checked:	Date:	Approved:	Date:
RM	31.05.13	SE	31.05.13

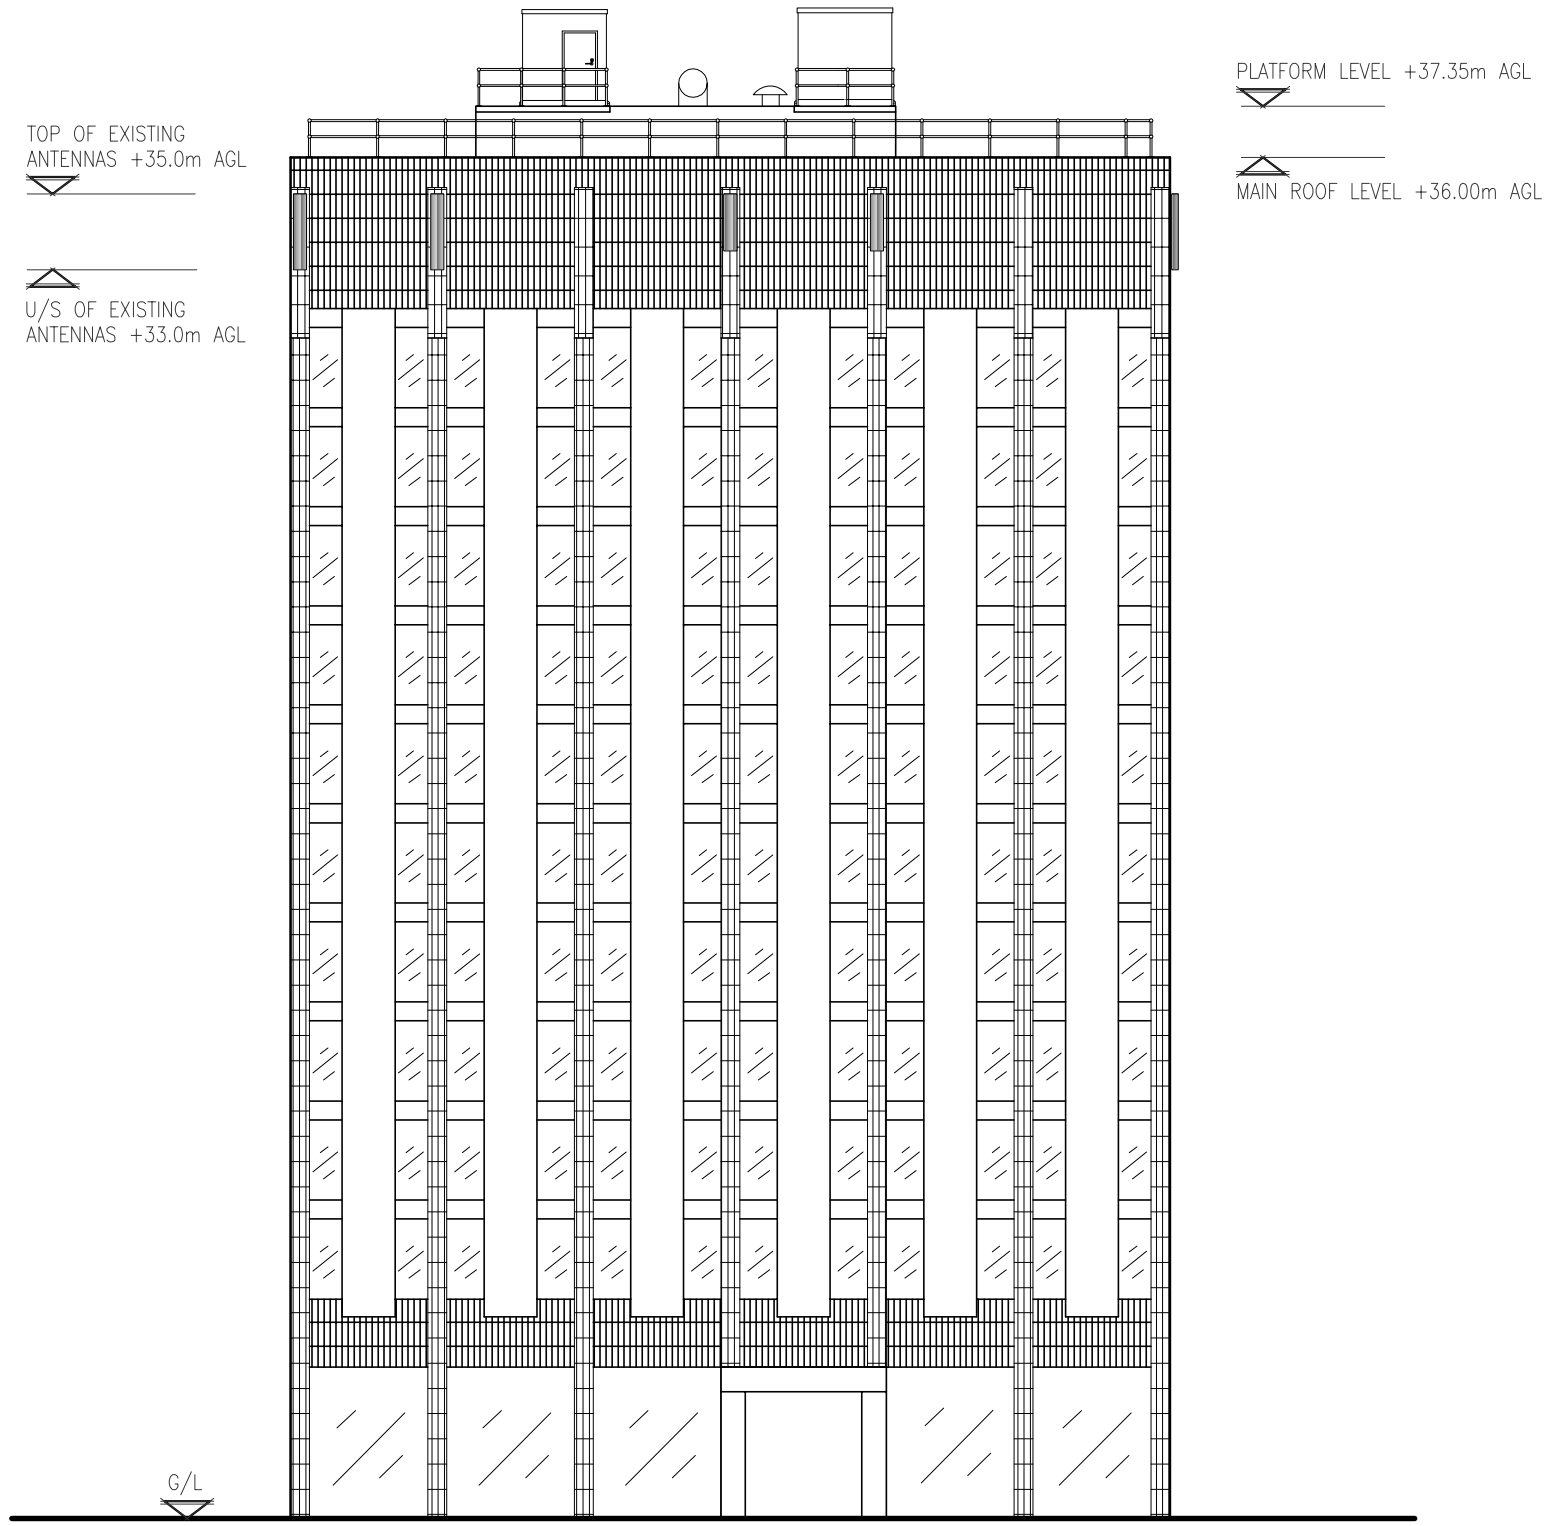

EXISTING NORTH EAST ELEVATION
(1:200)

Notes:
1 ALL DIMENSIONS ARE IN MM UNLESS NOTED OTHERWISE

N.G.R. E: 384125 N: 398212

REV	MODIFICATION	BY	CH	DATE
A	Issued for Construction	DB	RM	31.05.13

MONO CONSULTANTS LIMITED
No. 58 Cygnet Court
Timothy's Bridge Road
Stratford-upon-Avon
Warwickshire
CV37 9NW
t. 44 (0)1789 206500
f. 44 (0)1789 206529
www.monoconsultants.com

CTIL

Cell Name	Opt
YORK HOUSE	C

Cell ID No

CTIL	Host	Sharer
(CTIL) 125965	(VF) 013003	(TEF) N/A

Site Address / Contact Details

YORK HOUSE
YORK STREET
MANCHESTER
M2 3BB

Drawing Title: EXISTING SITE ELEVATION

Purpose of issue: PLANNING

Drawing Number: 301

Scale:	Drawn:	Date:	Issue:
As Shown	DB	31.05.13	A

Checked:	Date:	Approved:	Date:
RM	31.05.13	SE	31.05.13

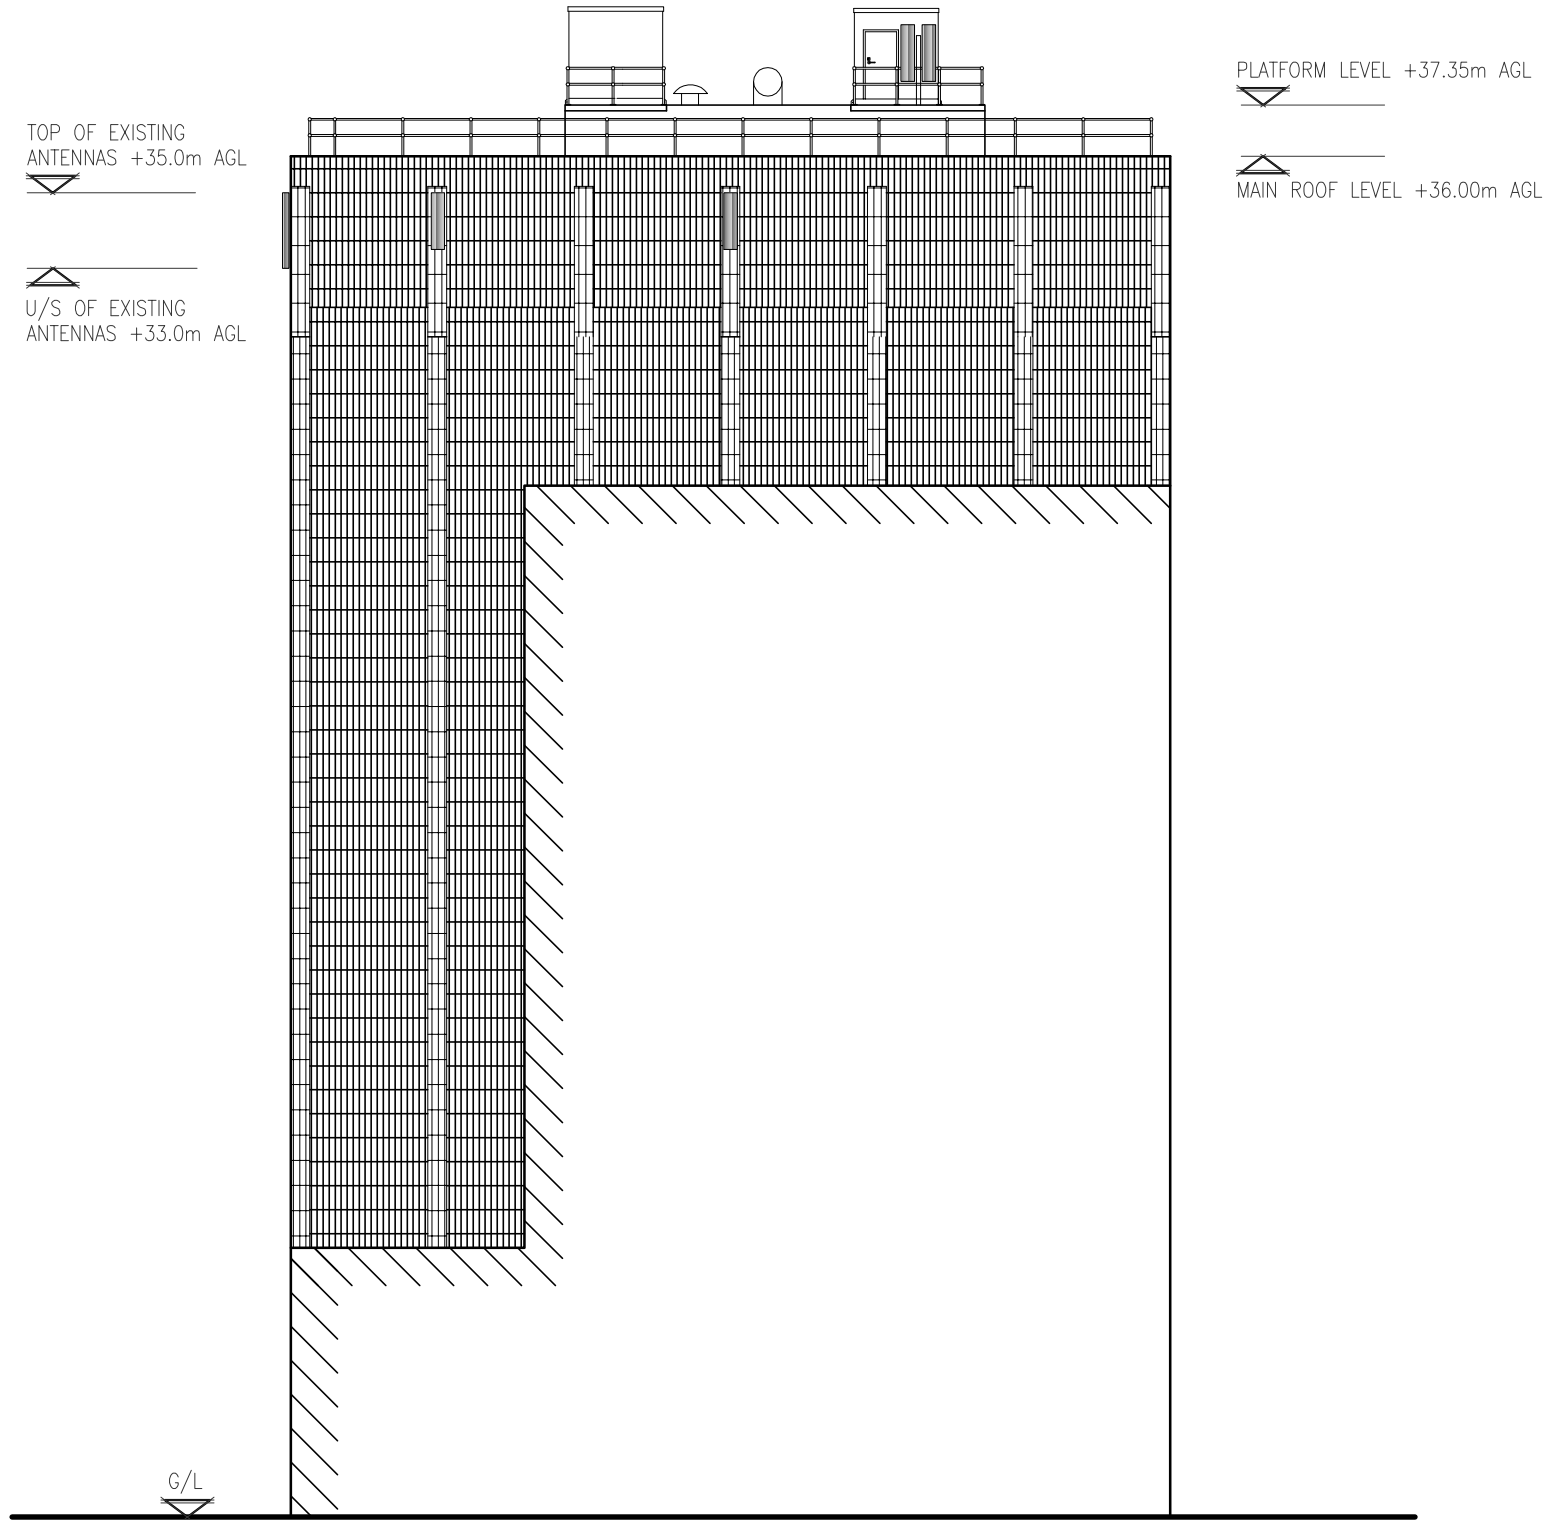

EXISTING SOUTH WEST ELEVATION
(1:200)

Notes:
1 ALL DIMENSIONS ARE IN MM UNLESS NOTED OTHERWISE

N.G.R. E: 384125 N: 398212

REV	MODIFICATION	BY	CH	DATE
A	Issued for Construction	DB	RM	31.05.13

MONO CONSULTANTS LIMITED
No. 58 Cygnet Court
Timothy's Bridge Road
Stratford-upon-Avon
Warwickshire
CV37 9NW
t. 44 (0)1789 206500
f. 44 (0)1789 206529
www.monoconsultants.com

CTIL

Cell Name	Opt
YORK HOUSE	C

Cell ID No

CTIL	Host	Sharer
(CTIL) 125965	(VF) 013003	(TEF) N/A

Site Address / Contact Details

YORK HOUSE
YORK STREET
MANCHESTER
M2 3BB

Drawing Title: EXISTING SITE ELEVATION

Purpose of issue: PLANNING

Drawing Number: 302

Scale:	Drawn:	Date:	Issue:
As Shown	DB	31.05.13	A

Checked:	Date:	Approved:	Date:
RM	31.05.13	SE	31.05.13

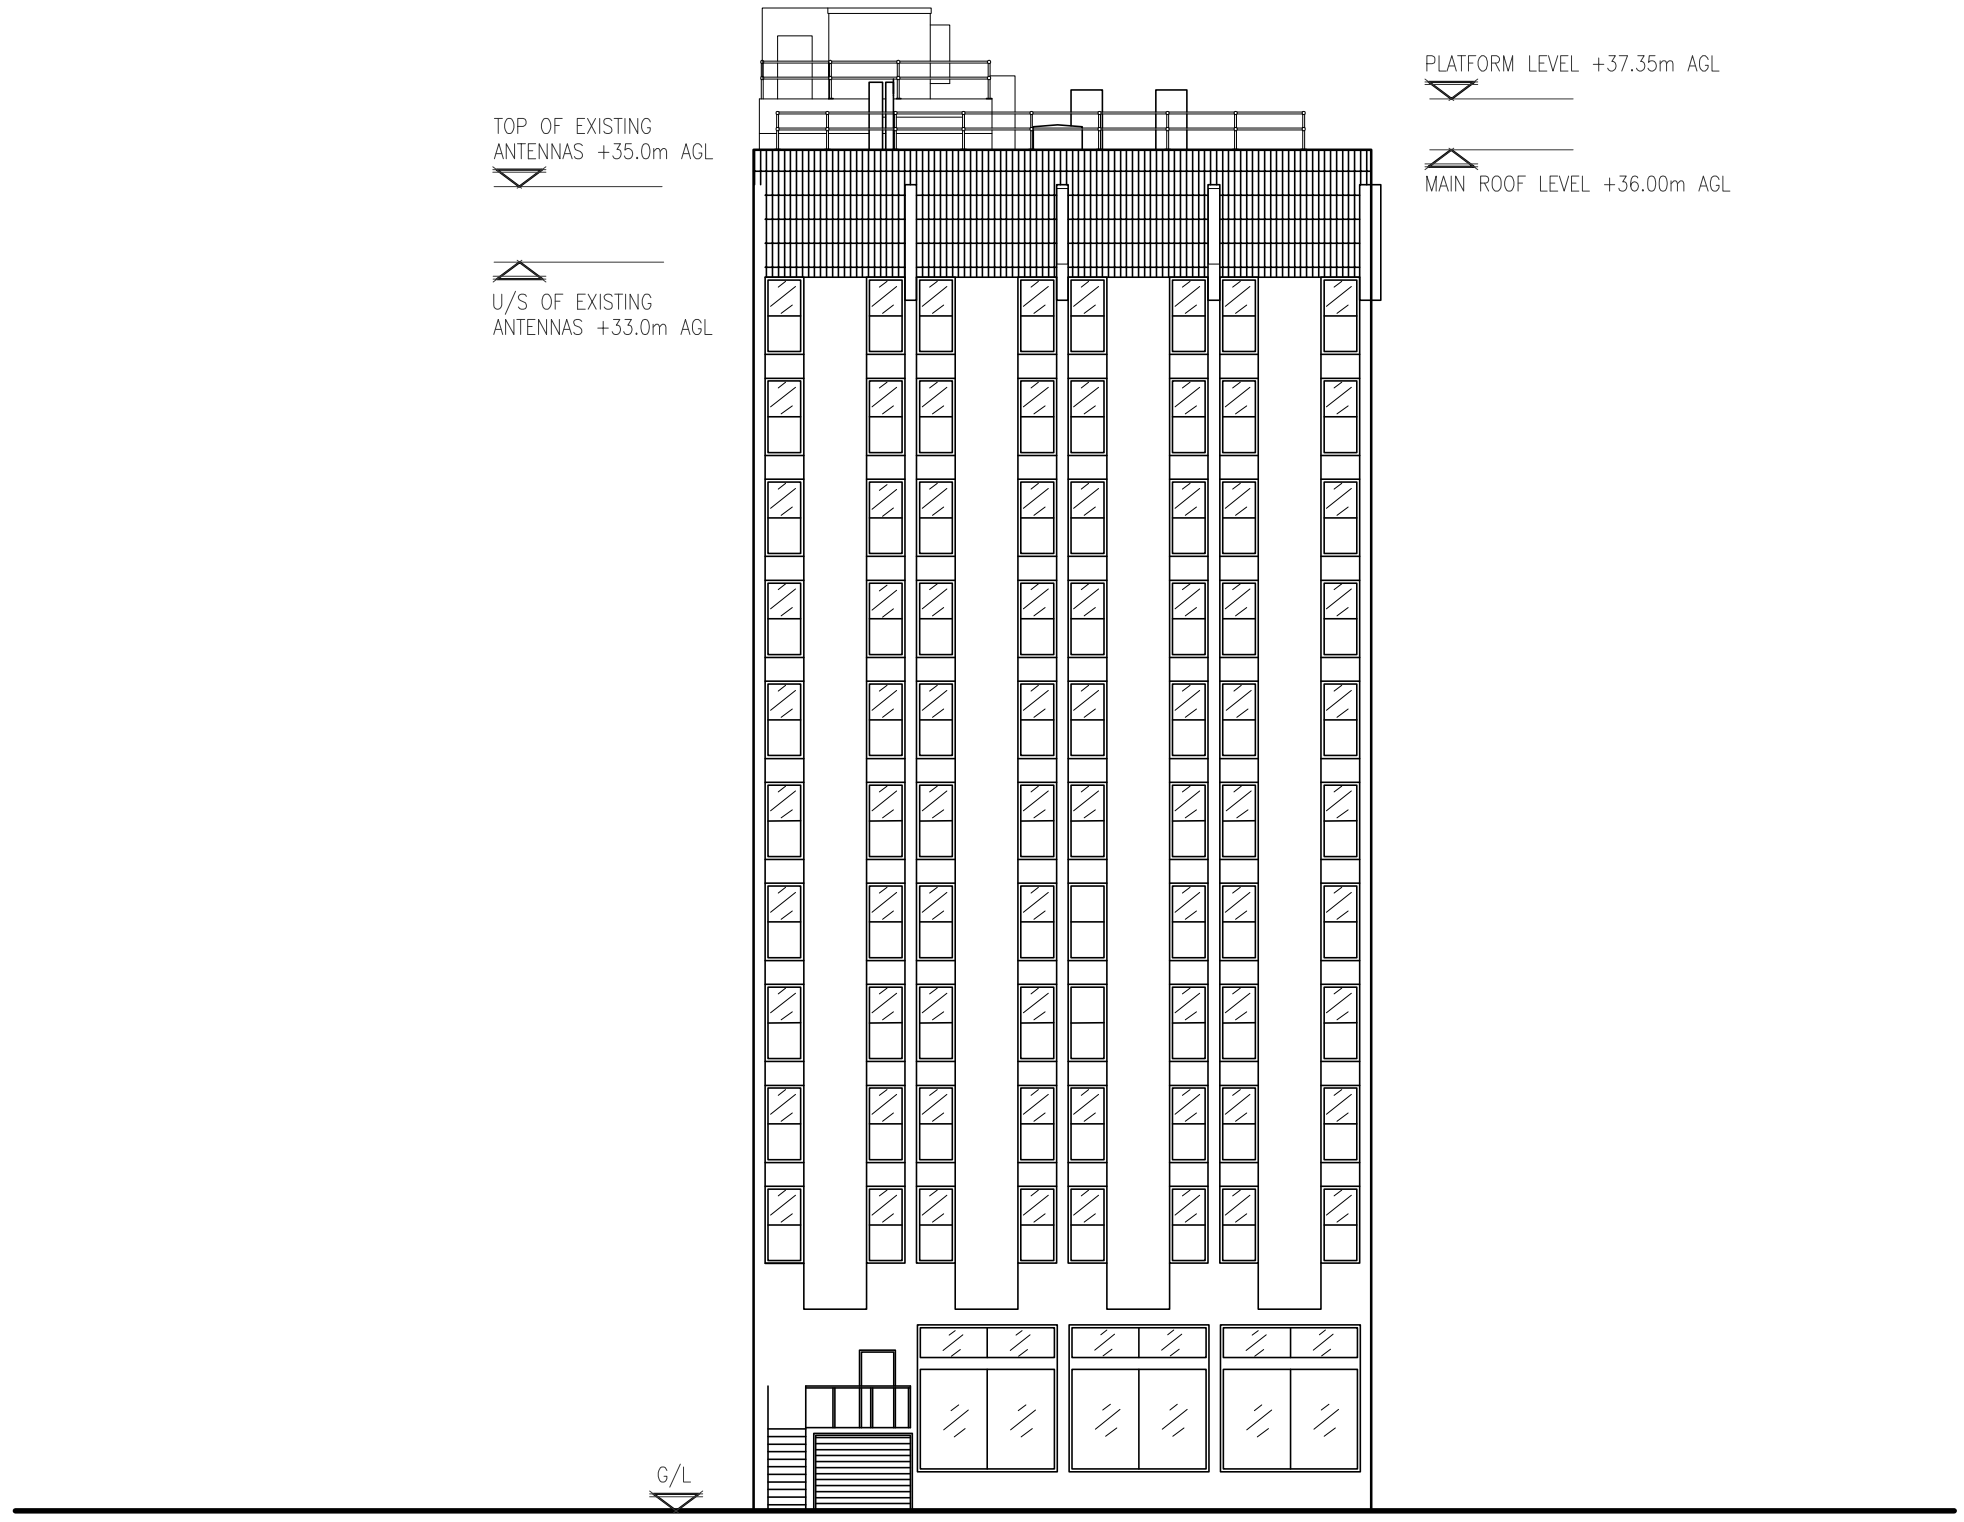

EXISTING SOUTH EAST ELEVATION
(1:200)

Notes:
1 ALL DIMENSIONS ARE IN MM UNLESS NOTED OTHERWISE

N.G.R. E: 384125 N: 398212

REV	MODIFICATION	BY	CH	DATE
A	Issued for Construction	DB	RM	31.05.13

MONO CONSULTANTS LIMITED
No. 58 Cygnet Court
Timothy's Bridge Road
Stratford-upon-Avon
Warwickshire
CV37 9NW
t. 44 (0)1789 206500
f. 44 (0)1789 206529
www.monoconsultants.com

CTIL

Cell Name	Opt
YORK HOUSE	C

Cell ID No

CTIL	Host	Sharer
(CTIL) 125965	(VF) 013003	(TEF) N/A

Site Address / Contact Details

YORK HOUSE
YORK STREET
MANCHESTER
M2 3BB

Drawing Title: EXISTING SITE ELEVATION

Purpose of issue: PLANNING

Drawing Number: 303

Scale:	Drawn:	Date:	Issue:
As Shown	DB	31.05.13	A

Checked:	Date:	Approved:	Date:
RM	31.05.13	SE	31.05.13

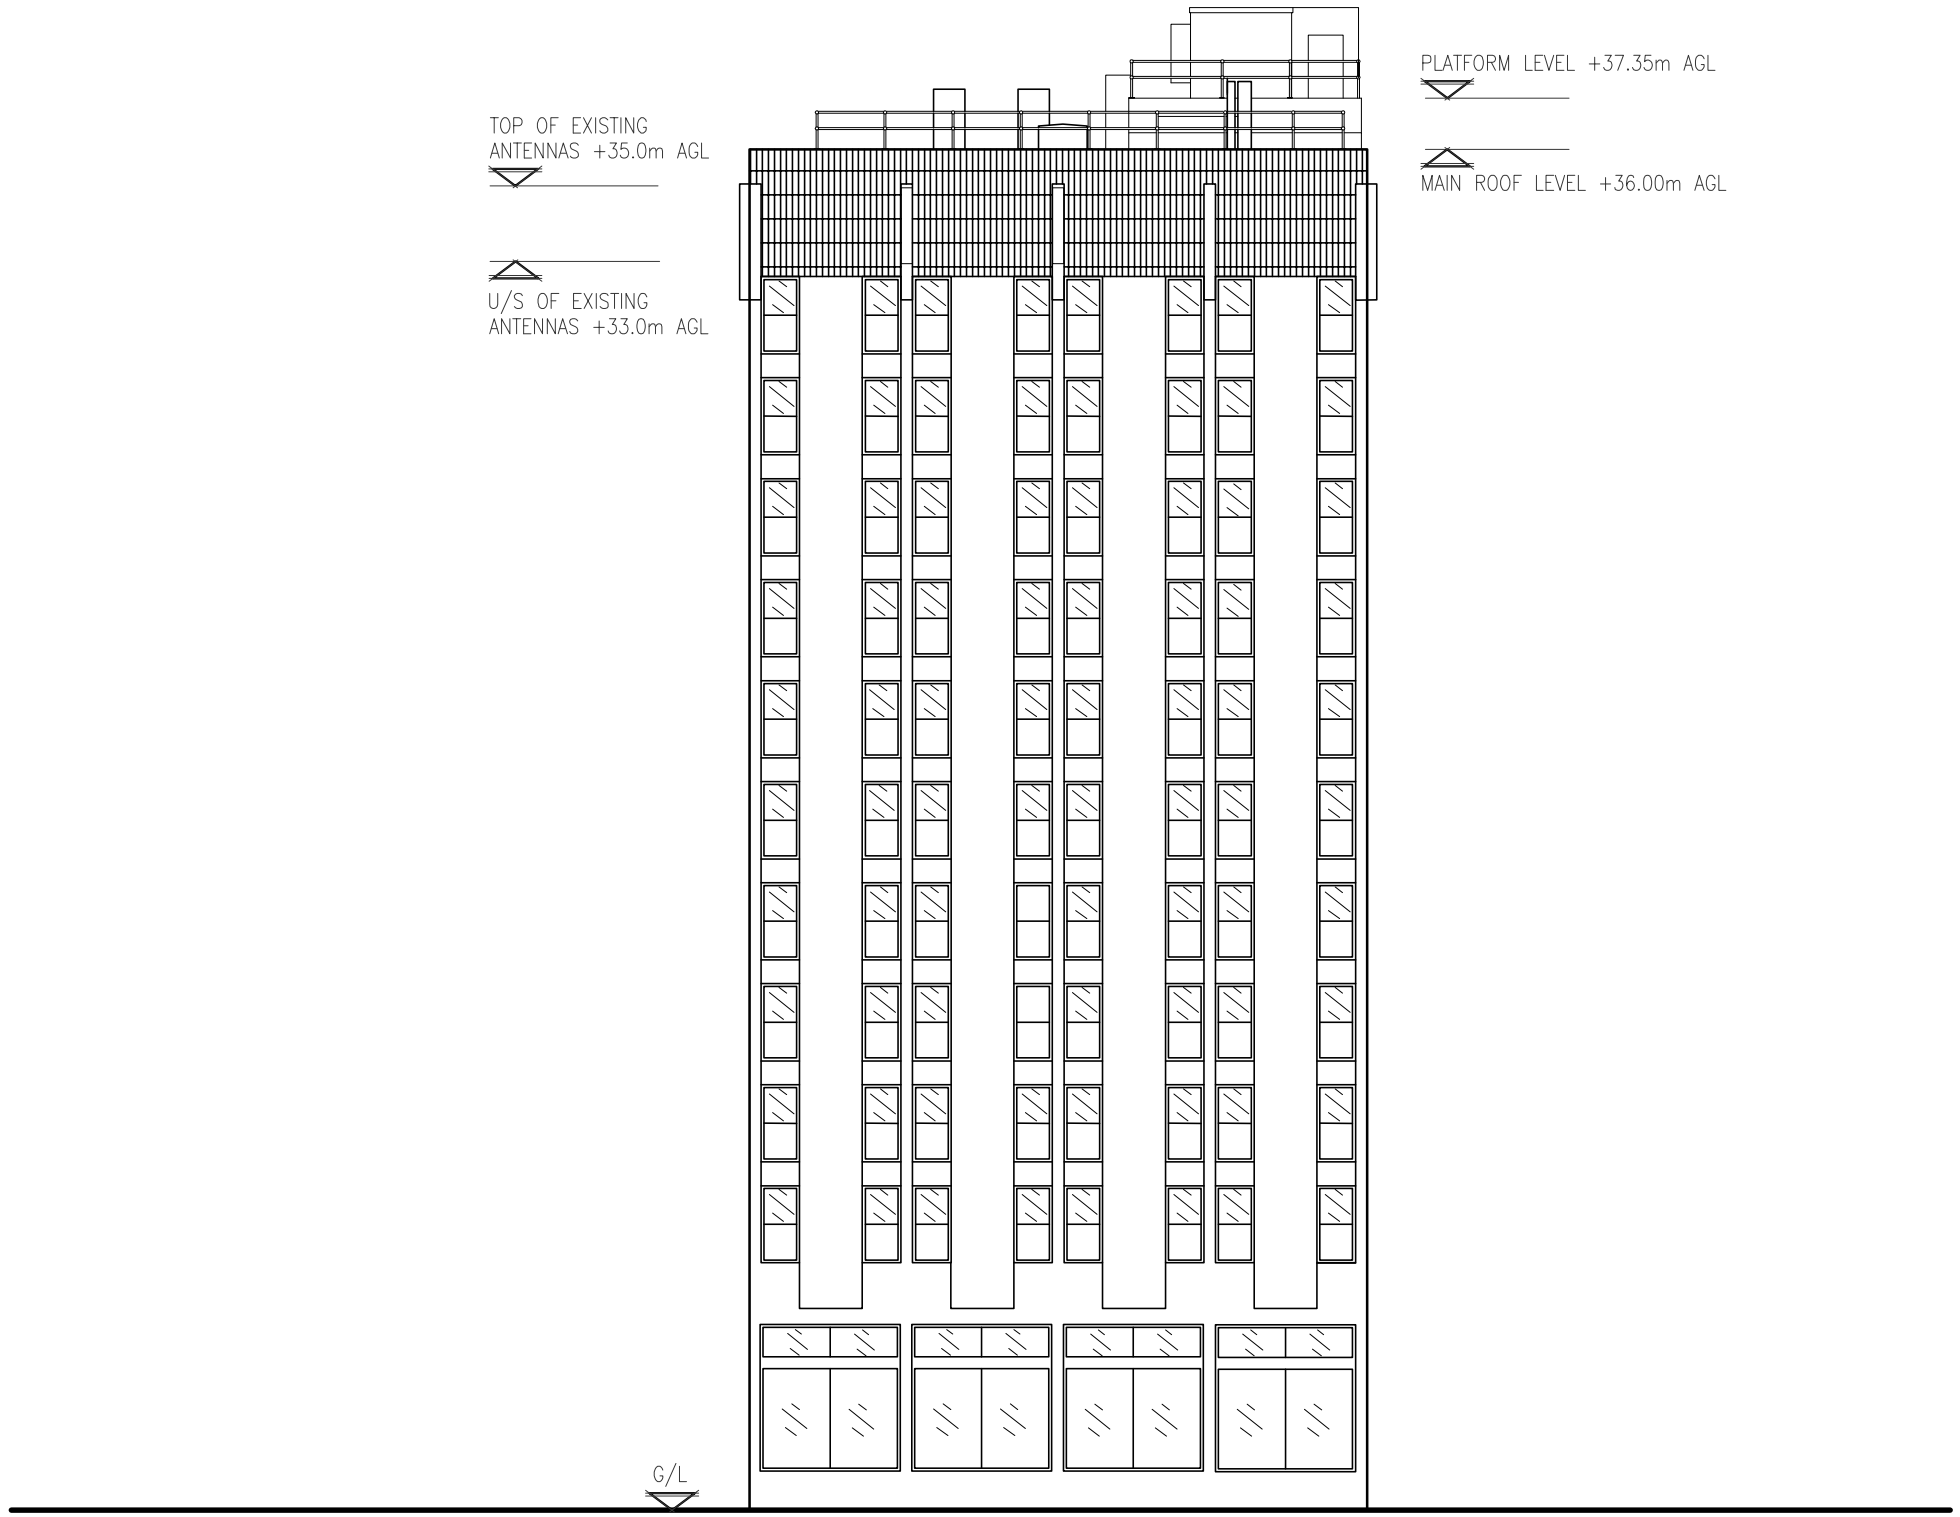

EXISTING NORTH WEST ELEVATION
(1:200)

Notes:
1 ALL DIMENSIONS ARE IN MM UNLESS NOTED OTHERWISE

N.G.R. E: 384125 N: 398212

REV	MODIFICATION	BY	CH	DATE
A	Issued for Construction	DB	RM	31.05.13

MONO CONSULTANTS LIMITED
No. 58 Cygnet Court
Timothy's Bridge Road
Stratford-upon-Avon
Warwickshire
CV37 9NW
t. 44 (0)1789 206500
f. 44 (0)1789 206529
www.monoconsultants.com

CTIL

Cell Name	Opt
YORK HOUSE	C

Cell ID No

CTIL	Host	Sharer
(CTIL) 125965	(VF) 013003	(TEF) N/A

Site Address / Contact Details

YORK HOUSE
YORK STREET
MANCHESTER
M2 3BB

Drawing Title: EXISTING SITE ELEVATION

Purpose of issue: PLANNING

Drawing Number: 304

Scale:	Drawn:	Date:	Issue:
As Shown	DB	31.05.13	A

Checked:	Date:	Approved:	Date:
RM	31.05.13	SE	31.05.13

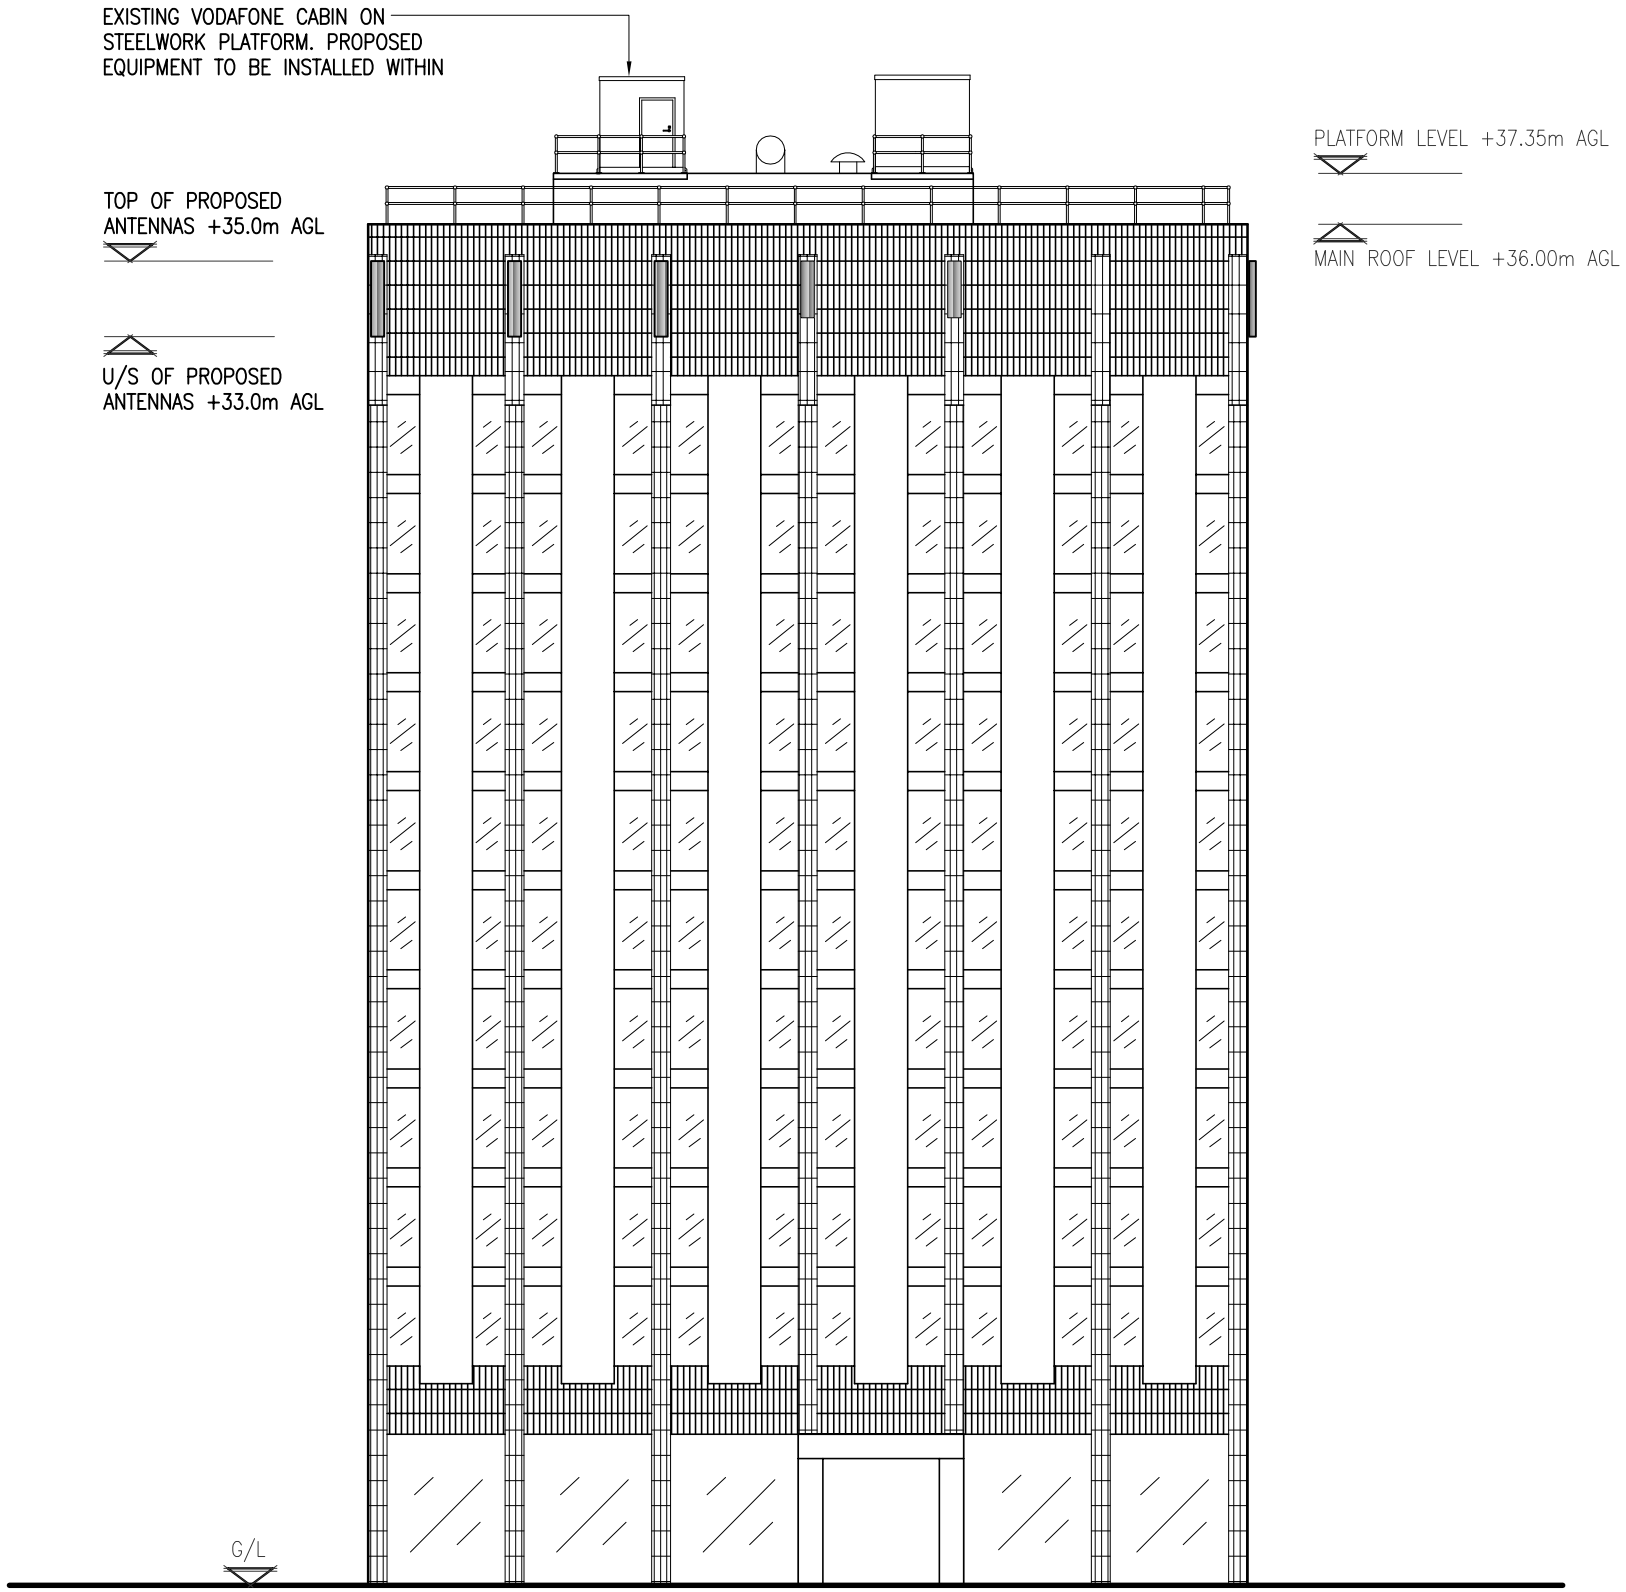

PROPOSED NORTH EAST ELEVATION

(1:200)

The drawings comply with TEF & Vodafone Standard ICNIRP guidelines.

Designed in accordance with Cornerstone document: CORN/09/006

Notes:

1 ALL DIMENSIONS ARE IN MM UNLESS NOTED OTHERWISE

N.G.R. E: 384125 N: 398212

REV	MODIFICATION	BY	CH	DATE
A	Issued for Construction	DB	RM	31.05.13

MONO CONSULTANTS LIMITED
No. 58 Cygnet Court
Timothy's Bridge Road
Stratford-upon-Avon
Warwickshire
CV37 9NW
t. 44 (0)1789 206500
f. 44 (0)1789 206529
www.monoconsultants.com

CTIL

Cell Name	Opt
YORK HOUSE	C

Cell ID No

CTIL	Host	Sharer
(CTIL) 125965	(VF) 013003	(TEF) N/A

Site Address / Contact Details

YORK HOUSE
YORK STREET
MANCHESTER
M2 3BB

Drawing Title: PROPOSED SITE ELEVATION

Purpose of issue: PLANNING

Drawing Number: 305

Scale:	Drawn:	Date:	Issue:
As Shown	DB	31.05.13	A

Checked:	Date:	Approved:	Date:
RM	31.05.13	SE	31.05.13

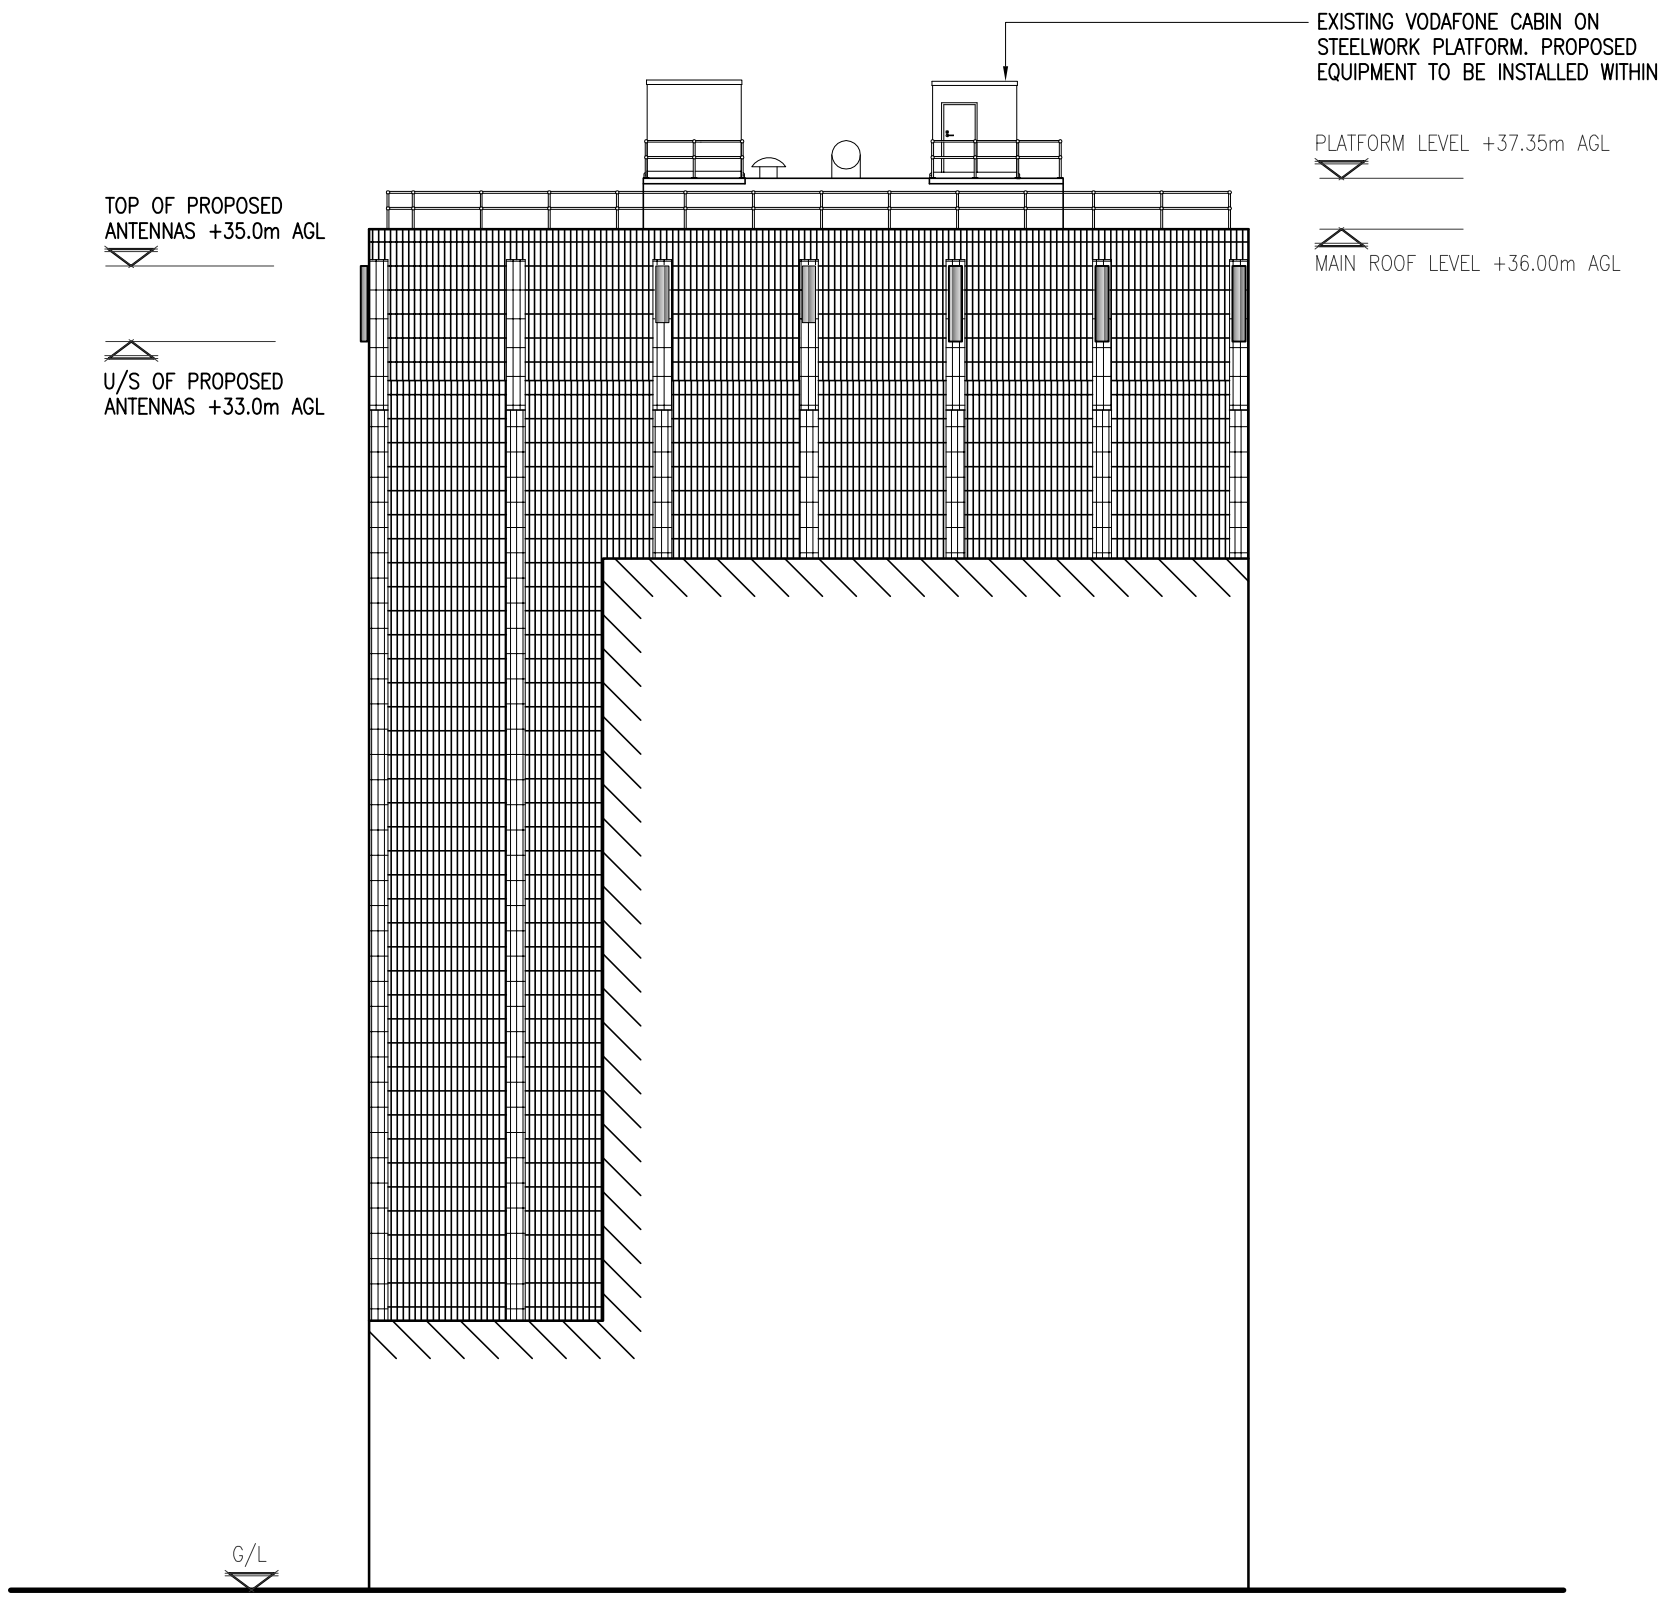

PROPOSED SOUTH WEST ELEVATION

(1:200)

The drawings comply with TEF & Vodafone Standard ICNIRP guidelines.

Designed in accordance with Cornerstone document: CORN/09/006

Notes:

1 ALL DIMENSIONS ARE IN MM UNLESS NOTED OTHERWISE

N.G.R. E: 384125 N: 398212

REV	MODIFICATION	BY	CH	DATE
A	Issued for Construction	DB	RM	31.05.13

MONO CONSULTANTS LIMITED
No. 58 Cygnet Court
Timothy's Bridge Road
Stratford-upon-Avon
Warwickshire
CV37 9NW
t. 44 (0)1789 206500
f. 44 (0)1789 206529
www.monoconsultants.com

CTIL

Cell Name	Opt
YORK HOUSE	C

Cell ID No

CTIL	Host	Sharer
(CTIL) 125965	(VF) 013003	(TEF) N/A

Site Address / Contact Details

YORK HOUSE
YORK STREET
MANCHESTER
M2 3BB

Drawing Title: PROPOSED SITE ELEVATION

Purpose of issue: PLANNING

Drawing Number: 306

Scale:	Drawn:	Date:	Issue:
As Shown	DB	31.05.13	A

Checked:	Date:	Approved:	Date:
RM	31.05.13	SE	31.05.13

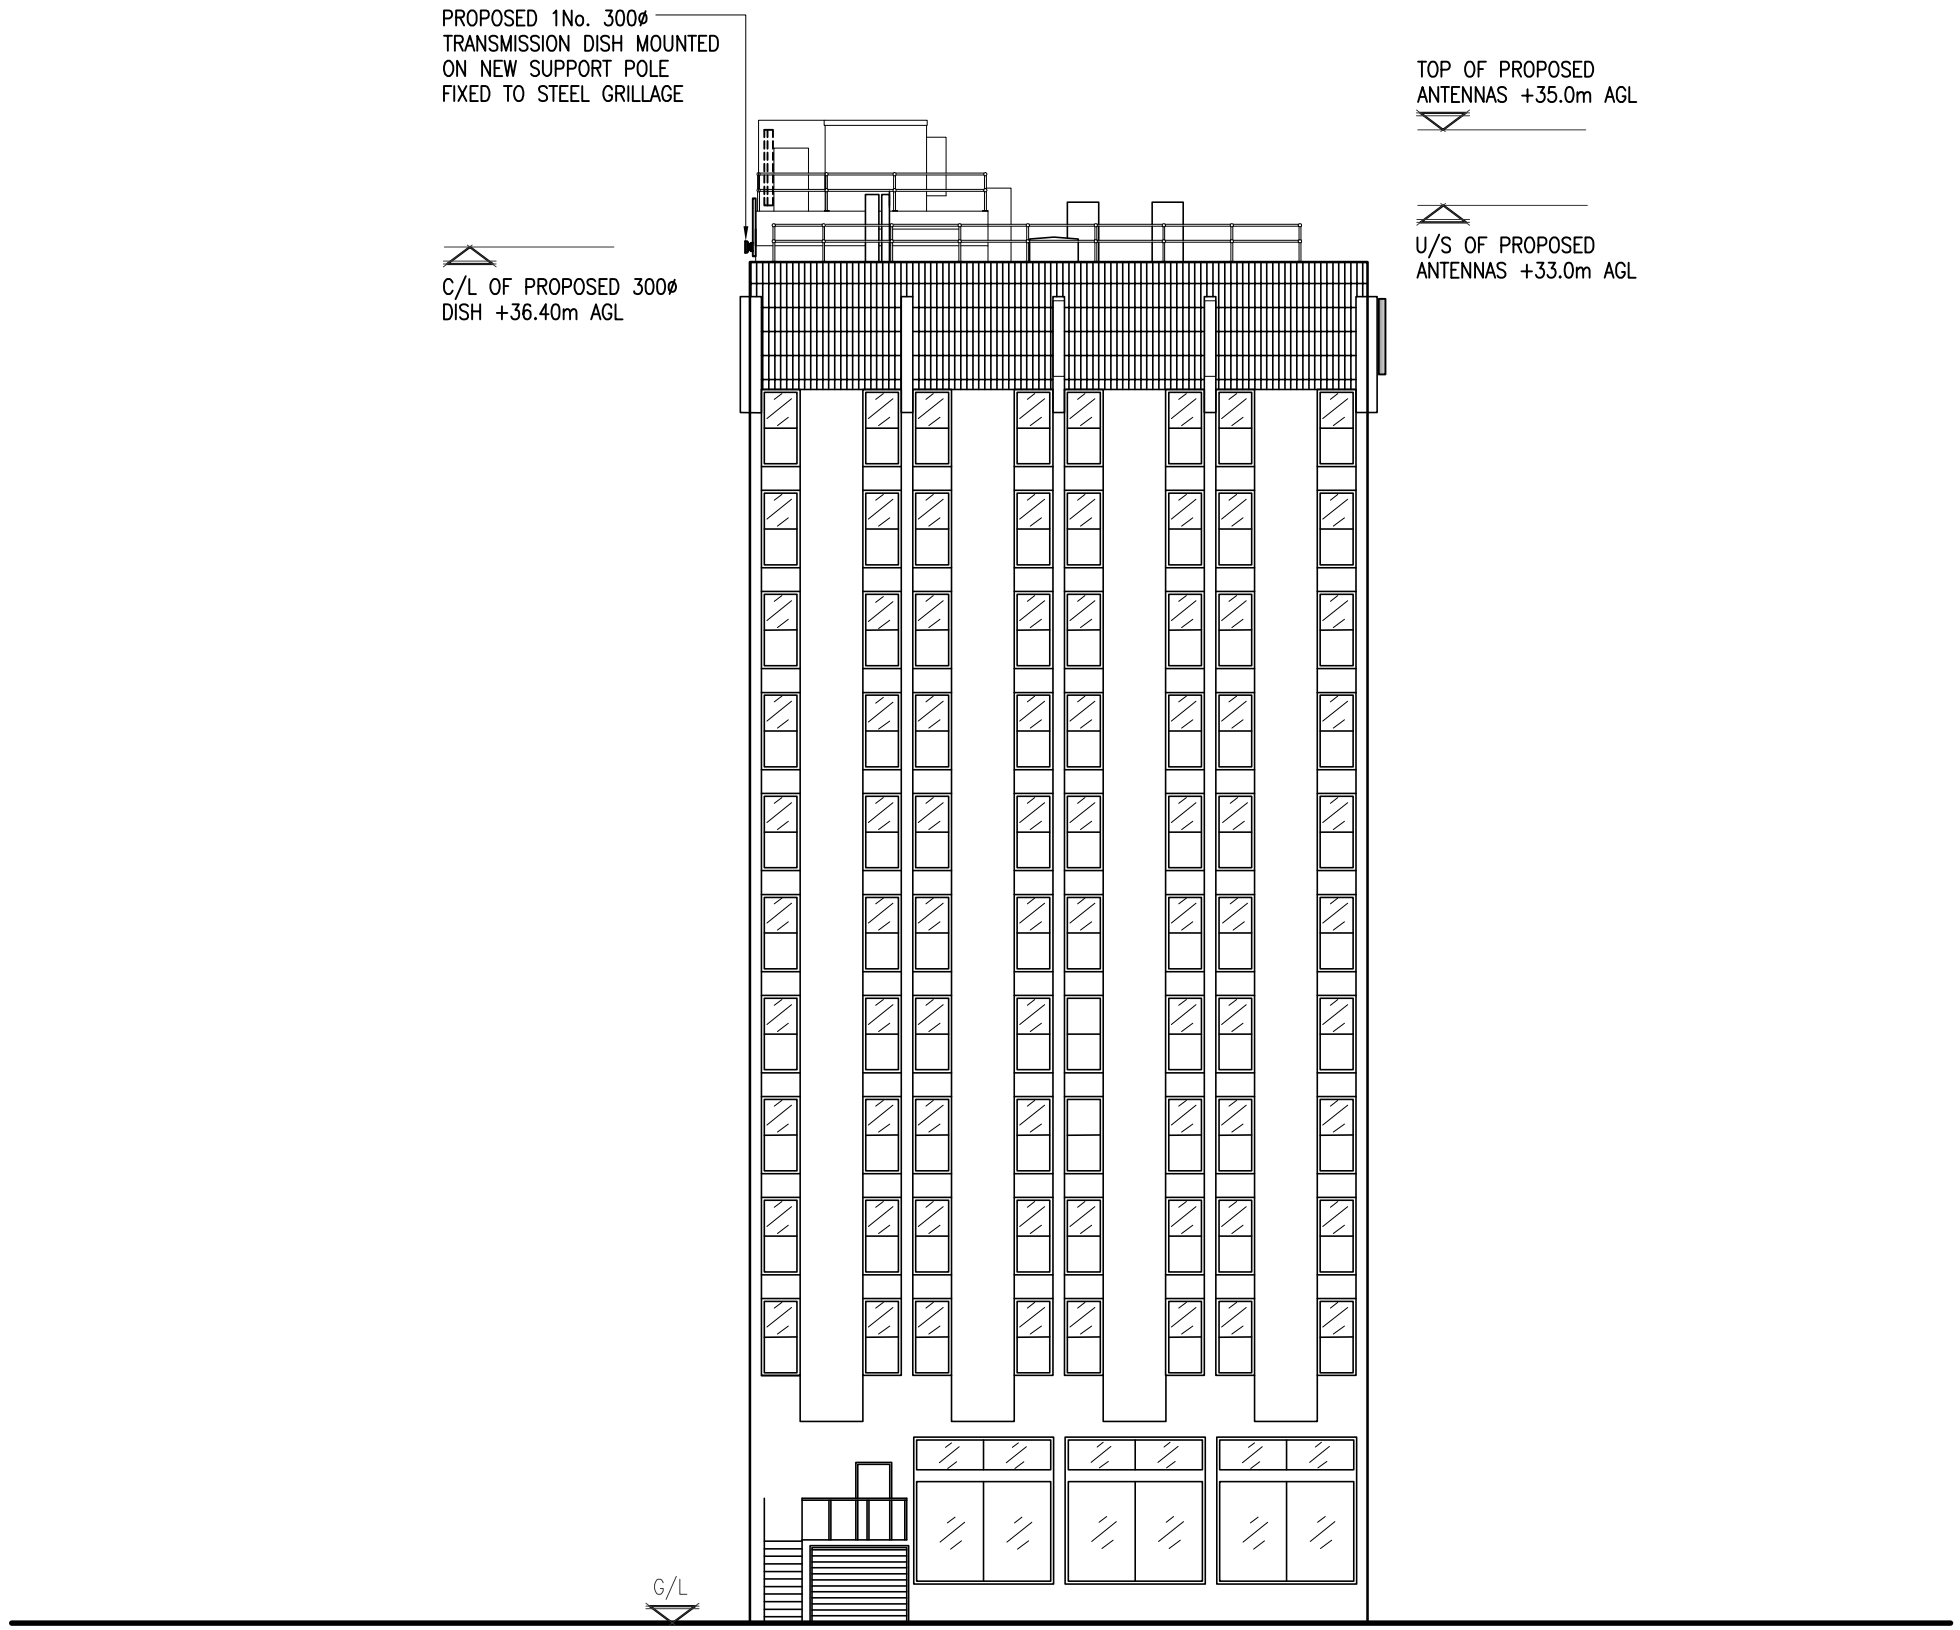

PROPOSED SOUTH EAST ELEVATION
(1:200)

The drawings comply with TEF & Vodafone Standard ICNIRP guidelines.
Designed in accordance with Cornerstone document: CORN/09/006

Notes:
1 ALL DIMENSIONS ARE IN MM UNLESS NOTED OTHERWISE

N.G.R. E: 384125 N: 398212

REV	MODIFICATION	BY	CH	DATE
A	Issued for Construction	DB	RM	31.05.13

MONO CONSULTANTS LIMITED
No. 58 Cygnet Court
Timothy's Bridge Road
Stratford-upon-Avon
Warwickshire
CV37 9NW
t. 44 (0)1789 206500
f. 44 (0)1789 206529
www.monoconsultants.com

CTIL

Cell Name	Opt
YORK HOUSE	C

Cell ID No

CTIL	Host	Sharer
(CTIL) 125965	(VF) 013003	(TEF) N/A

Site Address / Contact Details

YORK HOUSE
YORK STREET
MANCHESTER
M2 3BB

Drawing Title: PROPOSED SITE ELEVATION

Purpose of issue: PLANNING

Drawing Number: 307

Scale:	Drawn:	Date:	Issue:
As Shown	DB	31.05.13	A

Checked:	Date:	Approved:	Date:
RM	31.05.13	SE	31.05.13

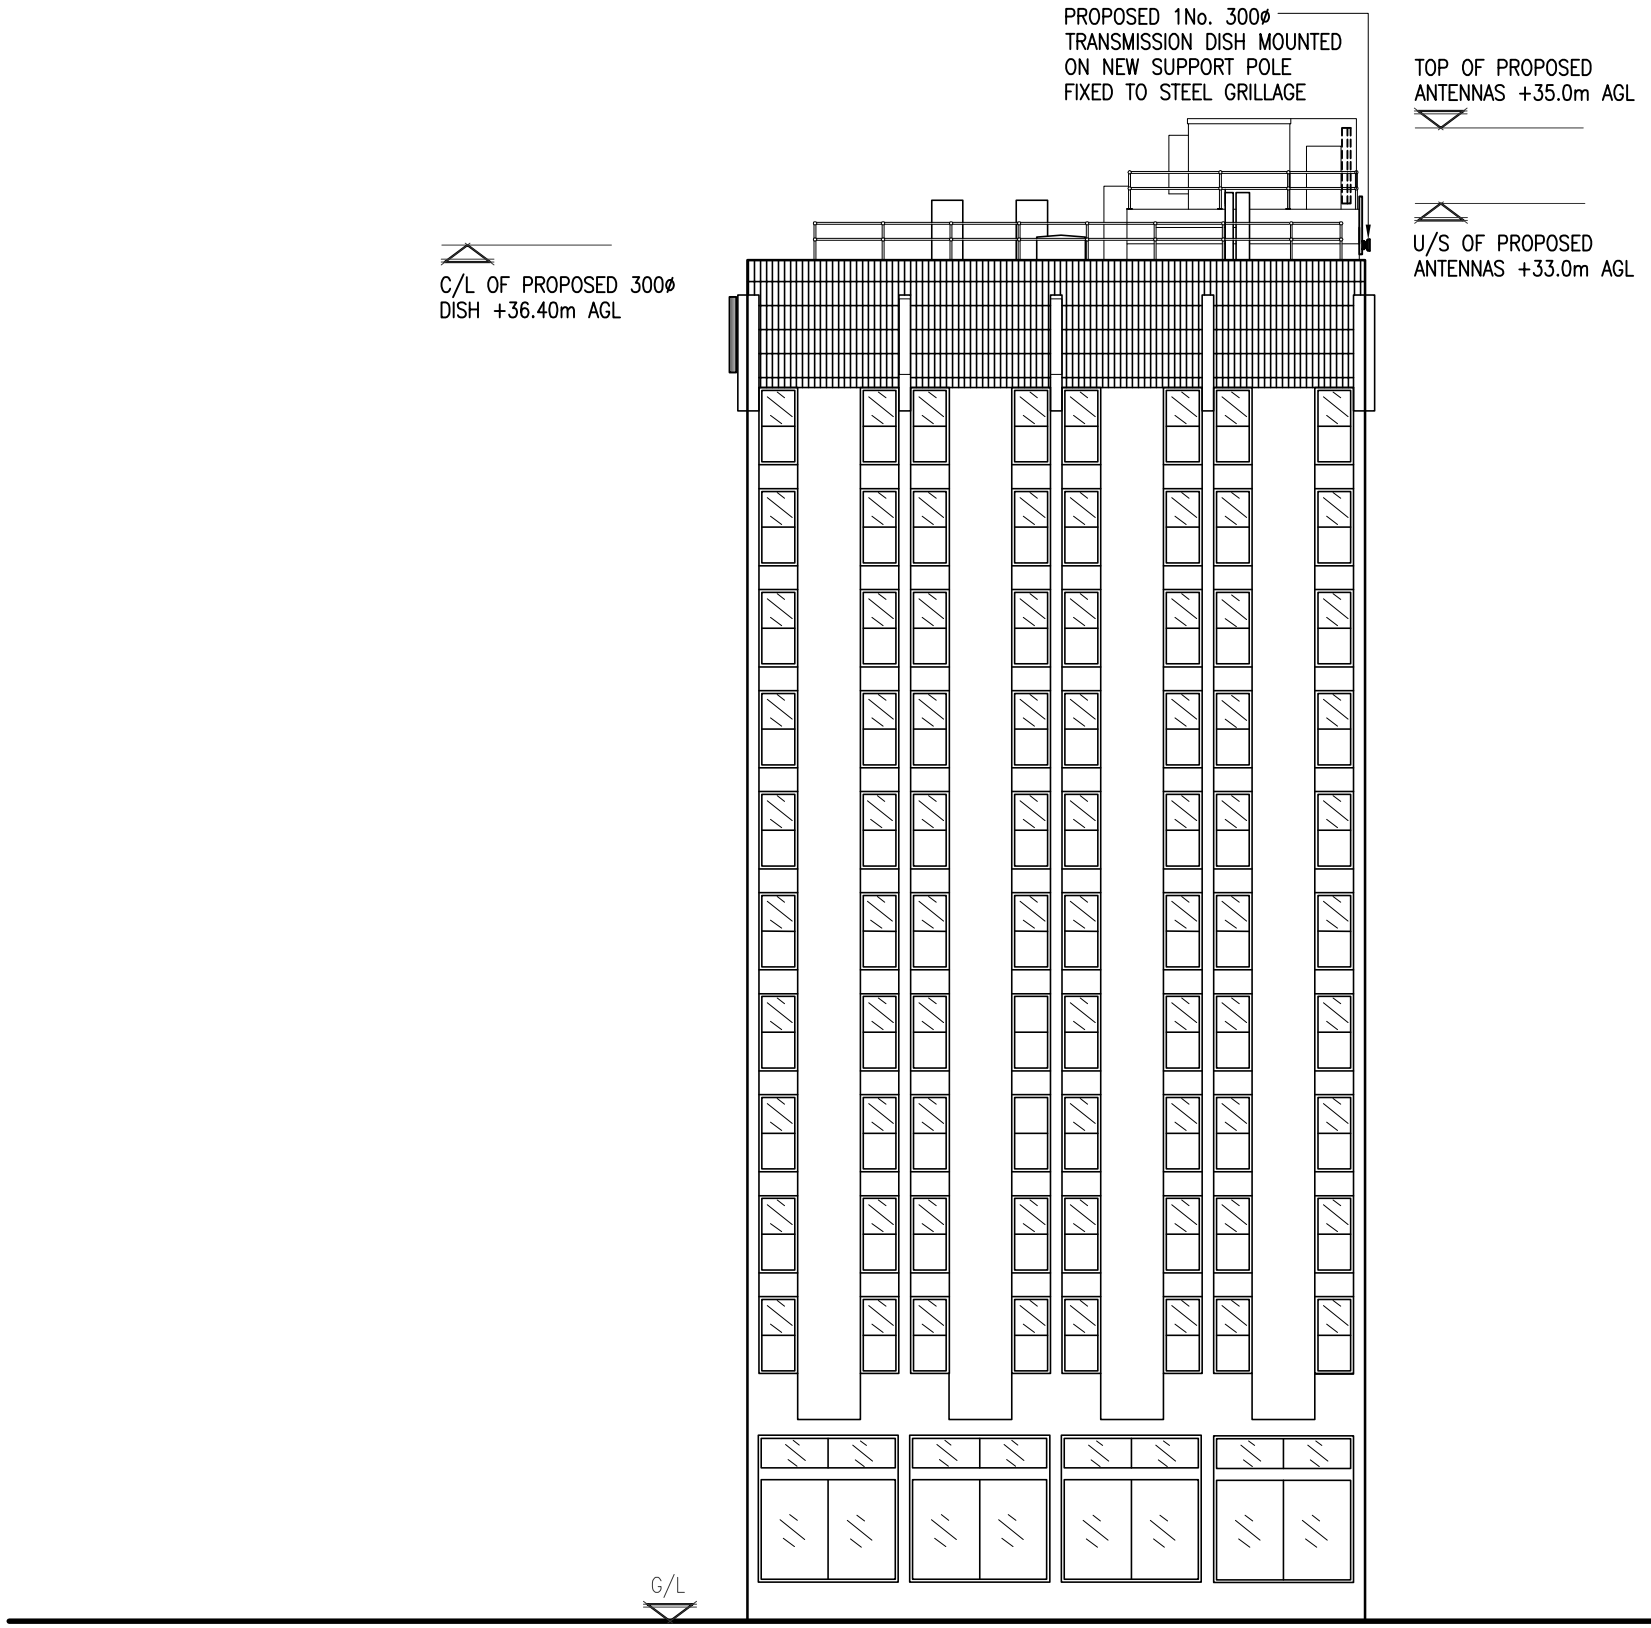

PROPOSED NORTH WEST ELEVATION

(1:200)

The drawings comply with TEF & Vodafone Standard ICNIRP guidelines.
Designed in accordance with Cornerstone document: CORN/09/006

Notes:
1 ALL DIMENSIONS ARE IN MM UNLESS NOTED OTHERWISE

N.G.R. E: 384125 N: 398212

REV	MODIFICATION	BY	CH	DATE
A	Issued for Construction	DB	RM	31.05.13

MONO CONSULTANTS LIMITED
No. 58 Cygnet Court
Timothy's Bridge Road
Stratford-upon-Avon
Warwickshire
CV37 9NW
t. 44 (0)1789 206500
f. 44 (0)1789 206529
www.monoconsultants.com

CTIL

Cell Name	Opt
YORK HOUSE	C

Cell ID No

CTIL	Host	Sharer
(CTIL) 125965	(VF) 013003	(TEF) N/A

Site Address / Contact Details

YORK HOUSE
YORK STREET
MANCHESTER
M2 3BB

Drawing Title: PROPOSED SITE ELEVATION

Purpose of issue: PLANNING

Drawing Number: 308

Scale:	Drawn:	Date:	Issue:
As Shown	DB	31.05.13	A

Checked:	Date:	Approved:	Date:
RM	31.05.13	SE	31.05.13

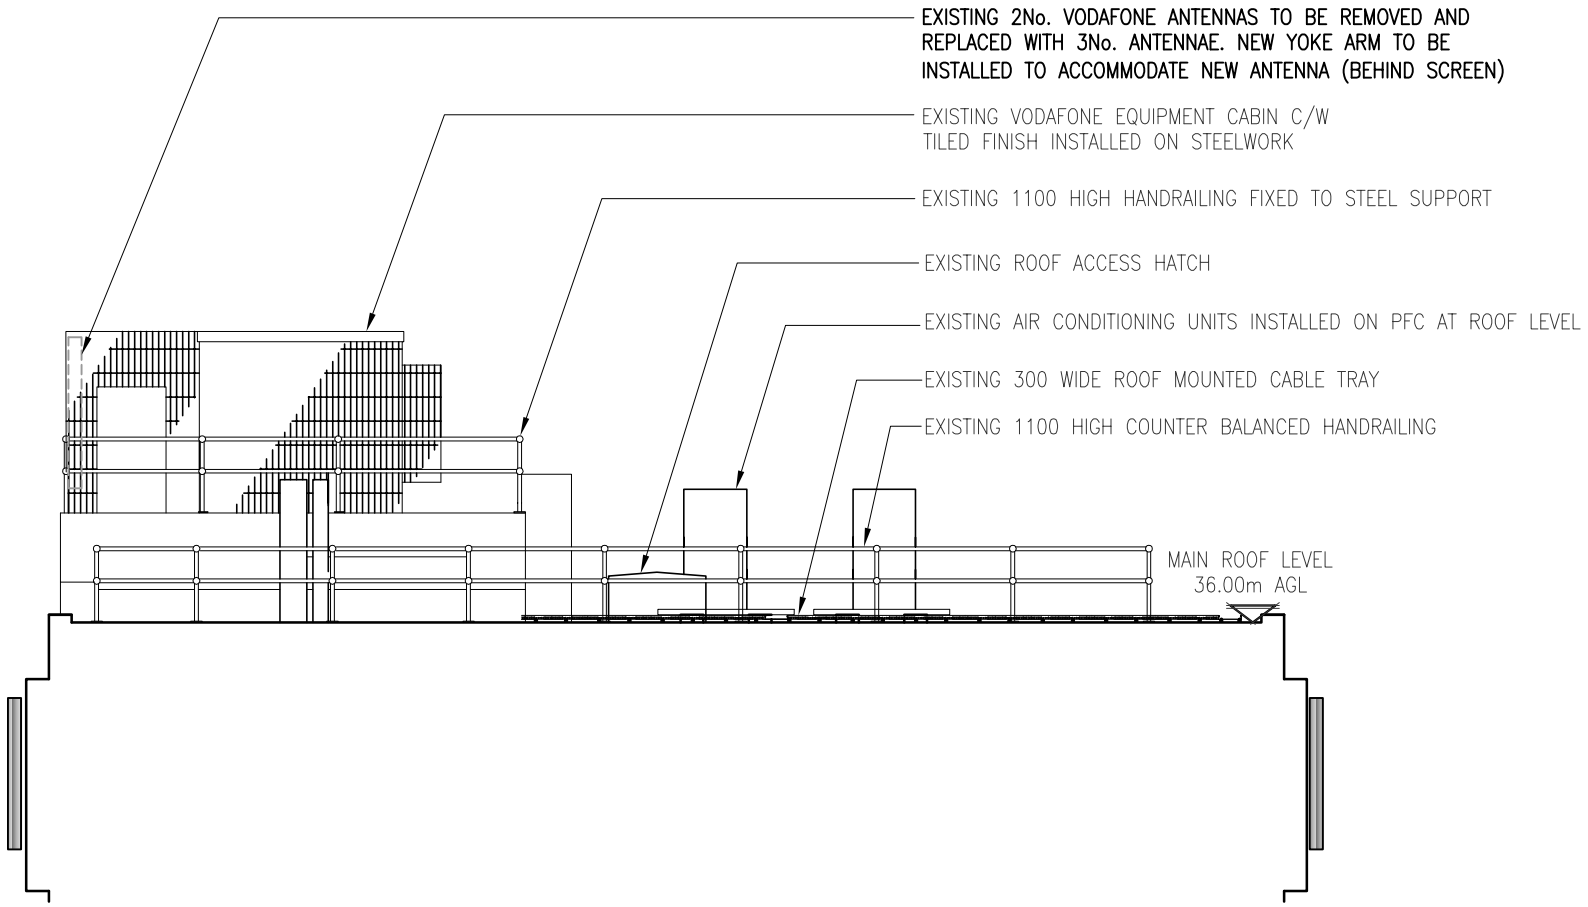

SECTION A–A THRO' PROPOSED LAYOUT
(1:100)

Notes:
1 ALL DIMENSIONS ARE IN MM UNLESS NOTED OTHERWISE

N.G.R. E: 384125 N: 398212

REV	MODIFICATION	BY	CH	DATE
A	Issued for Construction	DB	RM	31.05.13

MONO CONSULTANTS LIMITED
No. 58 Cygnet Court
Timothy's Bridge Road
Stratford–upon–Avon
Warwickshire
CV37 9NW
t. 44 (0)1789 206500
f. 44 (0)1789 206529
www.monoconsultants.com

CTIL

Cell Name	Opt
YORK HOUSE	C

Cell ID No

CTIL	Host	Sharer
(CTIL) 125965	(VF) 013003	(TEF) N/A

Site Address / Contact Details

YORK HOUSE
YORK STREET
MANCHESTER
M2 3BB

Drawing Title: SECTION A–A THROUGH ROOF

Purpose of issue: PLANNING

Drawing Number: 309

Scale:	Drawn:	Date:	Issue:
As Shown	DB	31.05.13	A

Checked:	Date:	Approved:	Date:
RM	31.05.13	SE	31.05.13