782 WILMSLOW ROAD, DIOSBURY.

existing rear elevation

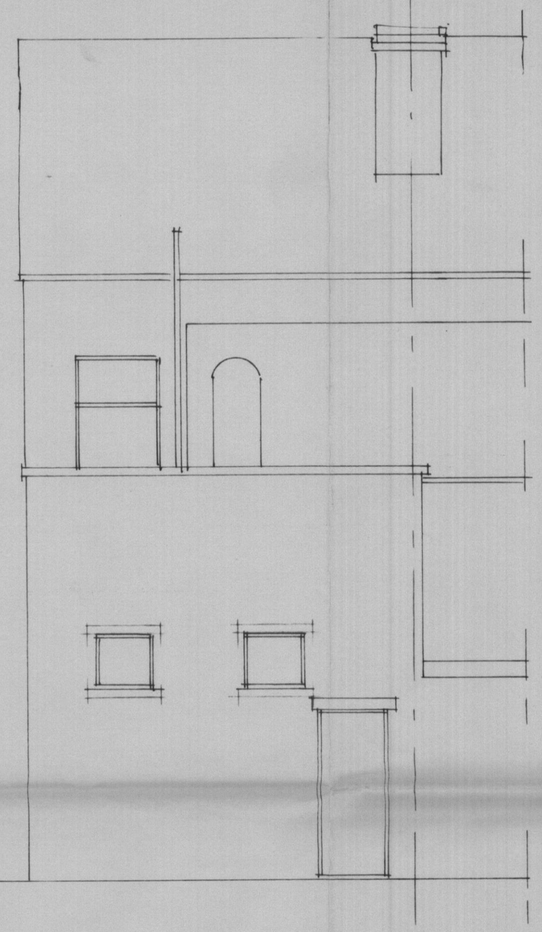

existing side elevations

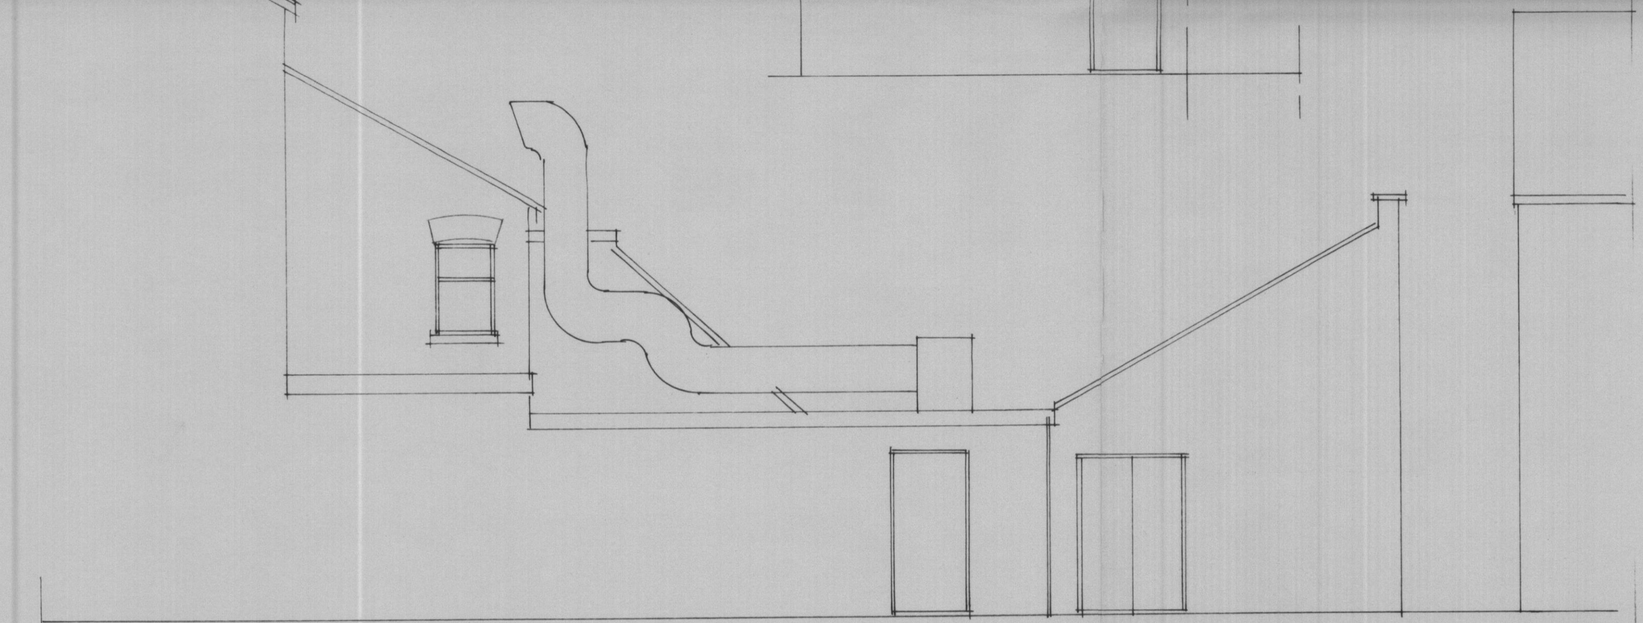

John F. Lomas, M.R.I.C.S., M.B.Eng
Rothbury
Chapel Road
Hayfield
High Peak SK22 2JF
Tel. 01663 745186

dwg no 08·8/3