an environment
to make your competitors
green
with envy





Existing North Elevation



Existing North Elevation (Signs Removed)

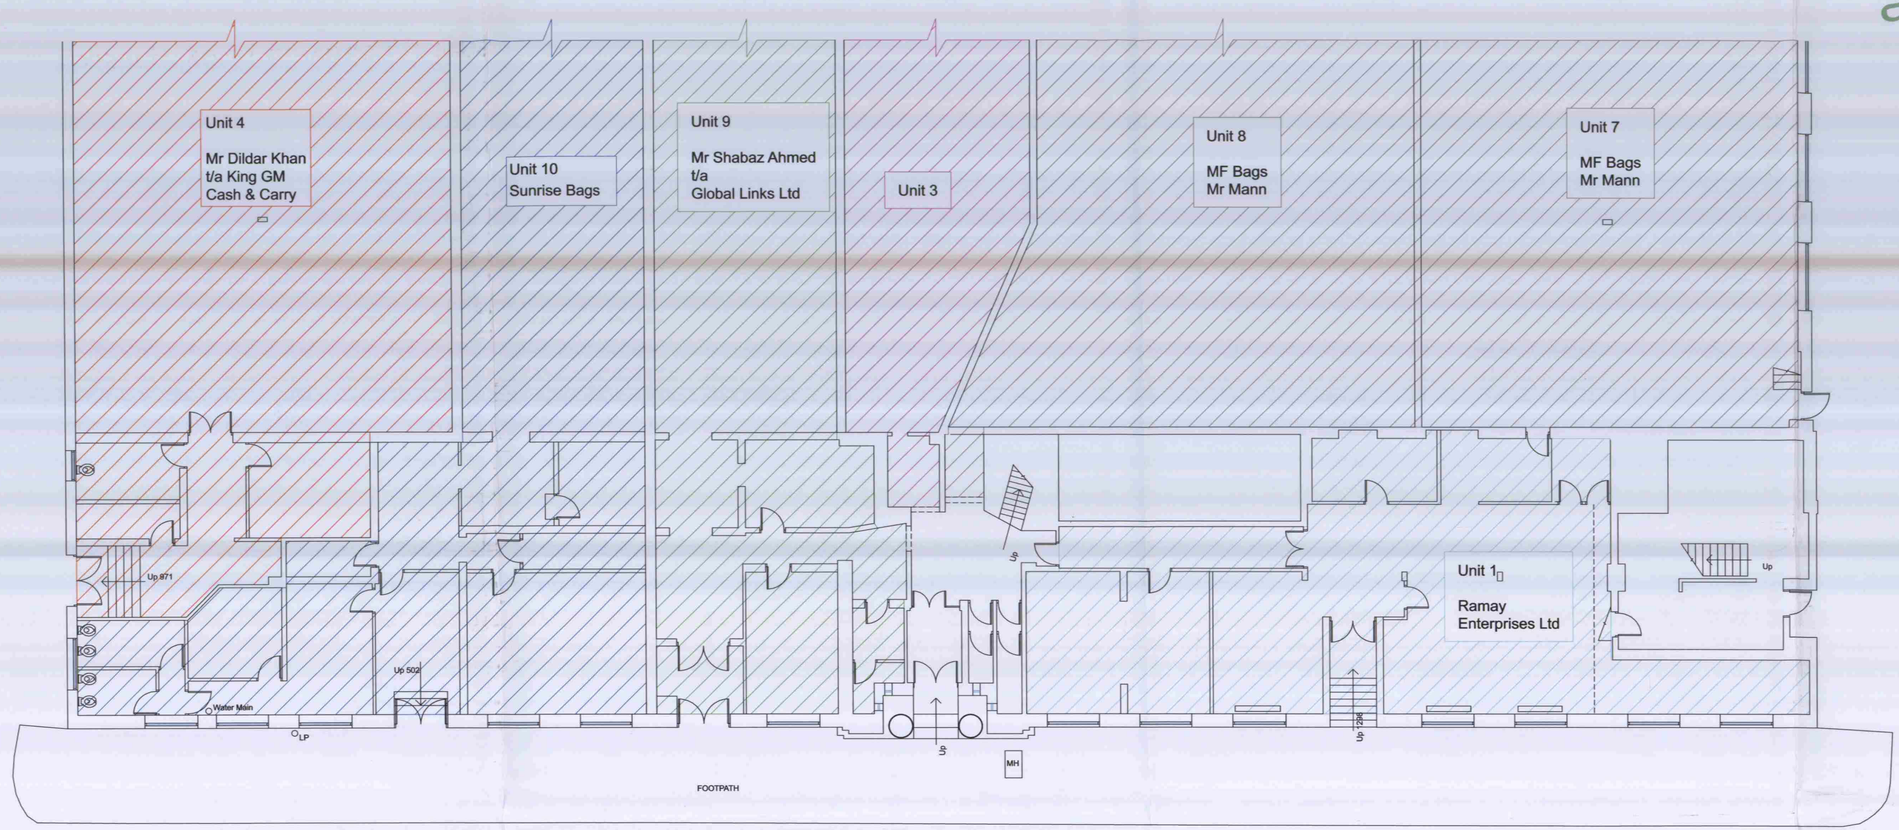

PLANNING AND BUILDING CONTROL
16 NOV 2012

Client
PARISIAN

Title
EXISTING PLAN & ELEVATION OF VICTORIA HOUSE, DERBY STREET

Drawing No.	Revision/Issue no.	Date
12W031-000	0	12/11/12
Scale & Sheet Size	Drawn by	Approved by
1:100 @ A1	AWJ	NY

Whitespace Consultants Ltd.

Nortex Business Centre,
105 Chorley Old Road, Bolton,
BL1 3AS
T. 01204 599800 F. 0870 7621631 E. sales@whitespace.org.uk
Web www.whitespace.org.uk

Issue"0" Indicates for information and draft purposes only.

THIS DRAWING/DESIGN IS THE SOLE COPYRIGHT OF WHITESPACE CONSULTANTS LIMITED AND MAY NOT BE REPRODUCED IN ANY FORM WITHOUT PRIOR CONSENT.
THIS DRAWING IS ALSO AVAILABLE ON DISKETTE OR BY EMAIL.
PLEASE CONTACT THE ABOVE OFFICE ON 01204 599800
FOR FURTHER DETAILS.