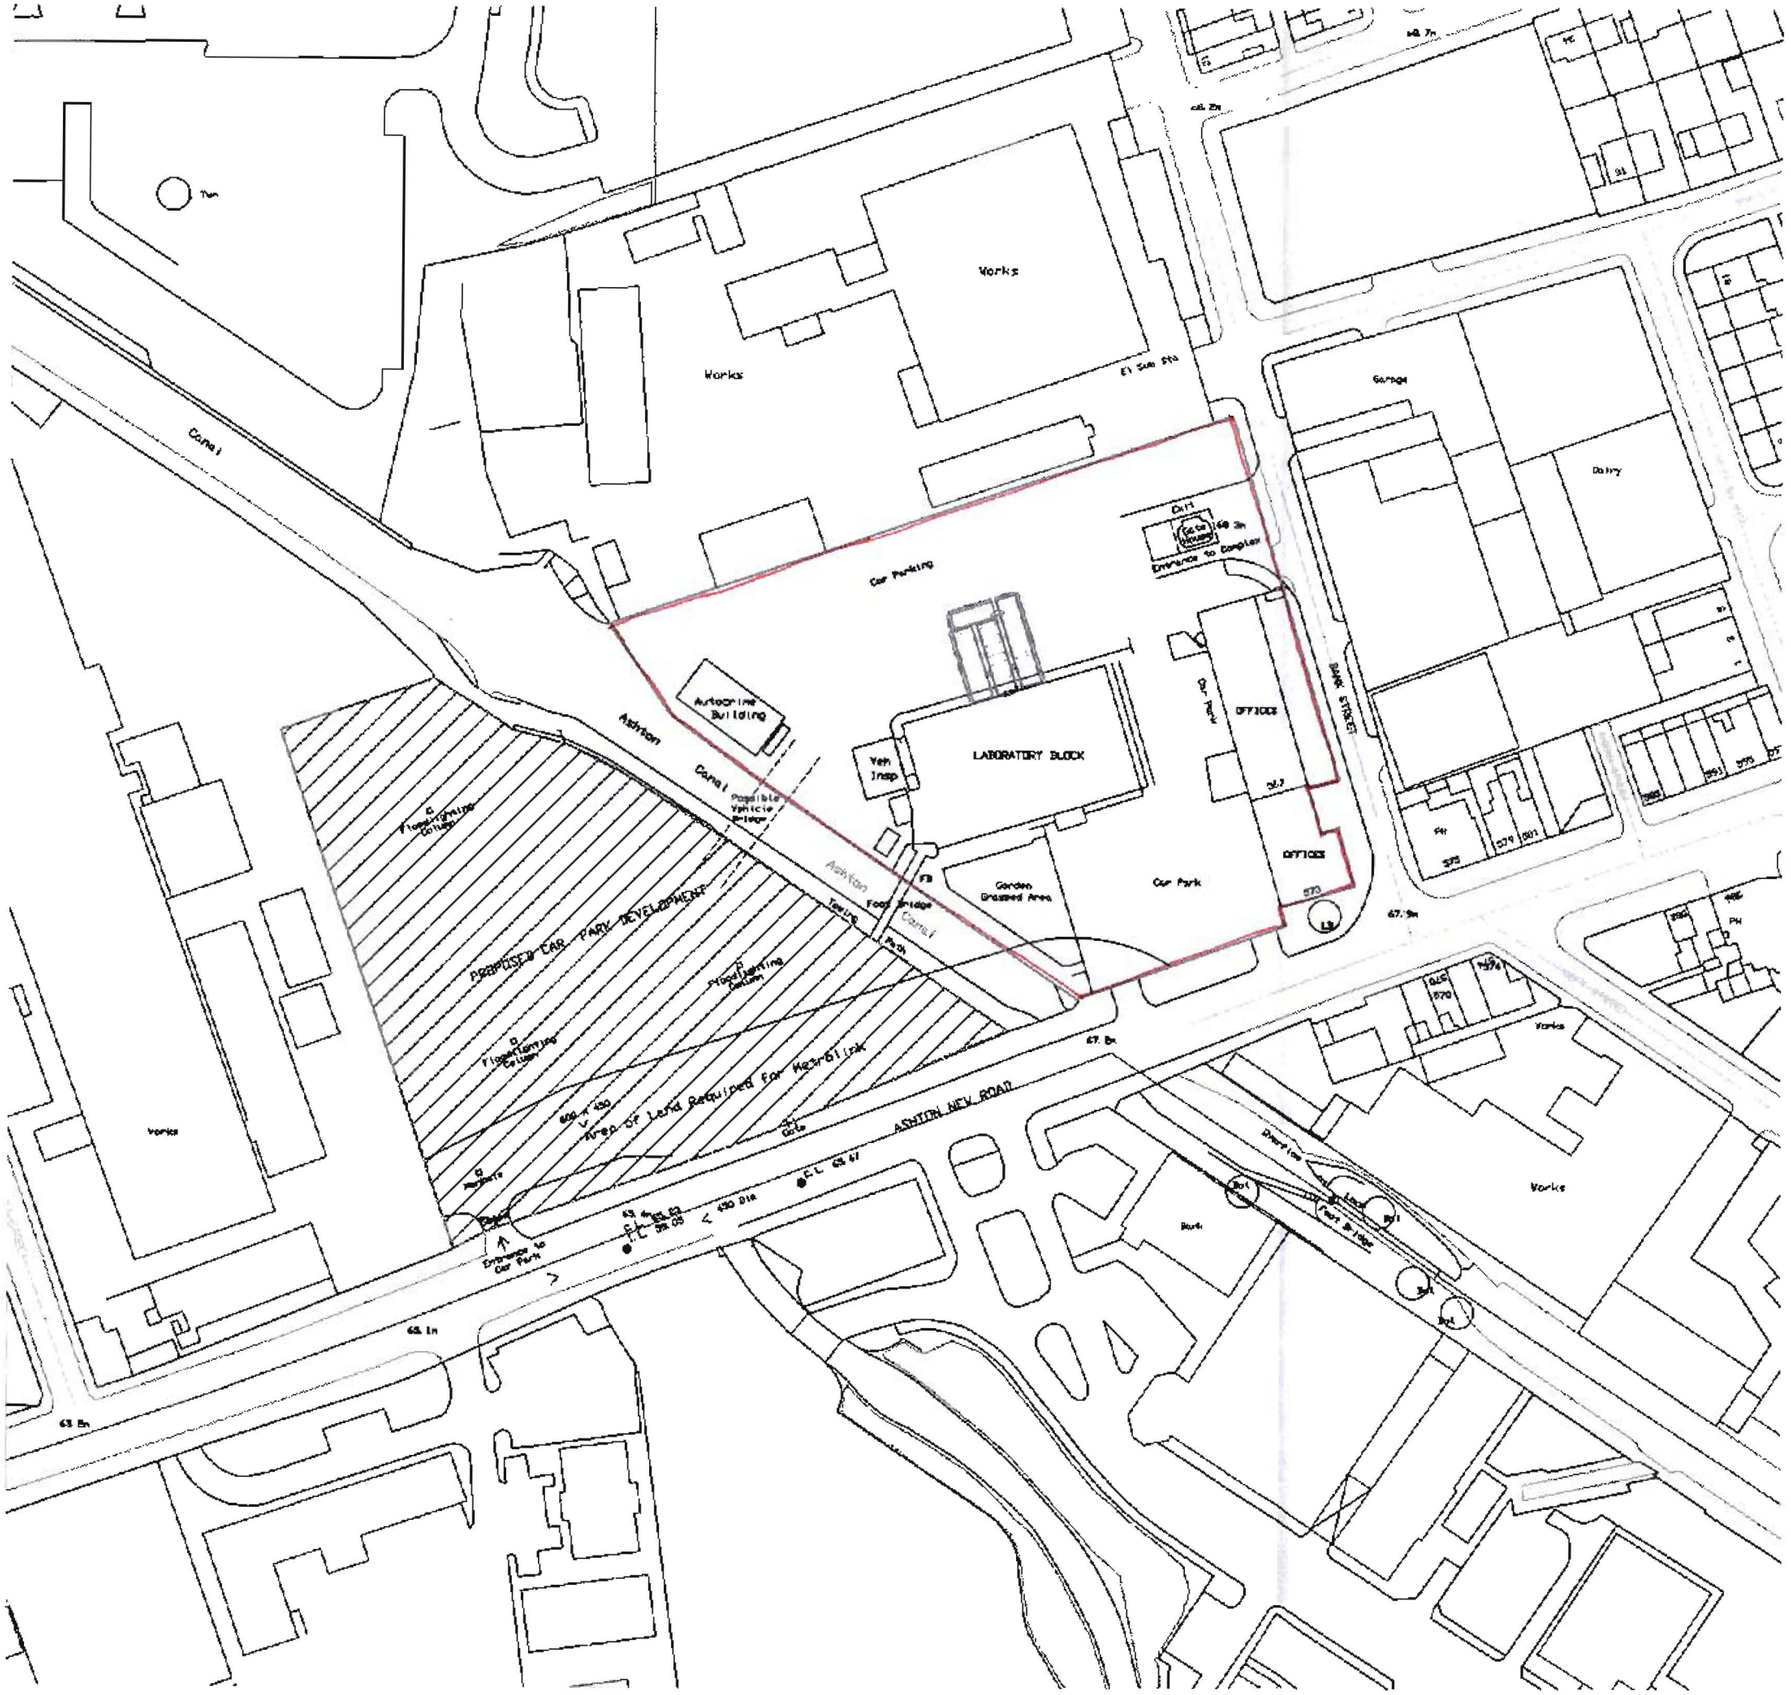
Works
Works
Garage
Dairy
Car Parking
Entrance to Dairy
Autocrime Building
LABORATORY BLOCK
Veh Insp
OFFICES
OFFICES
OFFICES
Car Park
Garden Grassed Area
BANK STREET
Ashton Canal
Ashton Canal
Footbridge
Towing Path
PROPOSED CAR PARK DEVELOPMENT
Floodlighting Column
Area of Land Required For Metrolink
ASHTON NEW ROAD
Entrance to Car Park
Works
Works
Works
Bank
Bank
Bank
Drainage
Path
Path
67.5m
68.1m
63.8m
C.L. 68.67
C.L. 68.03
430 dia
450 x 450
Ch'd
Ch'd
Ch'd