
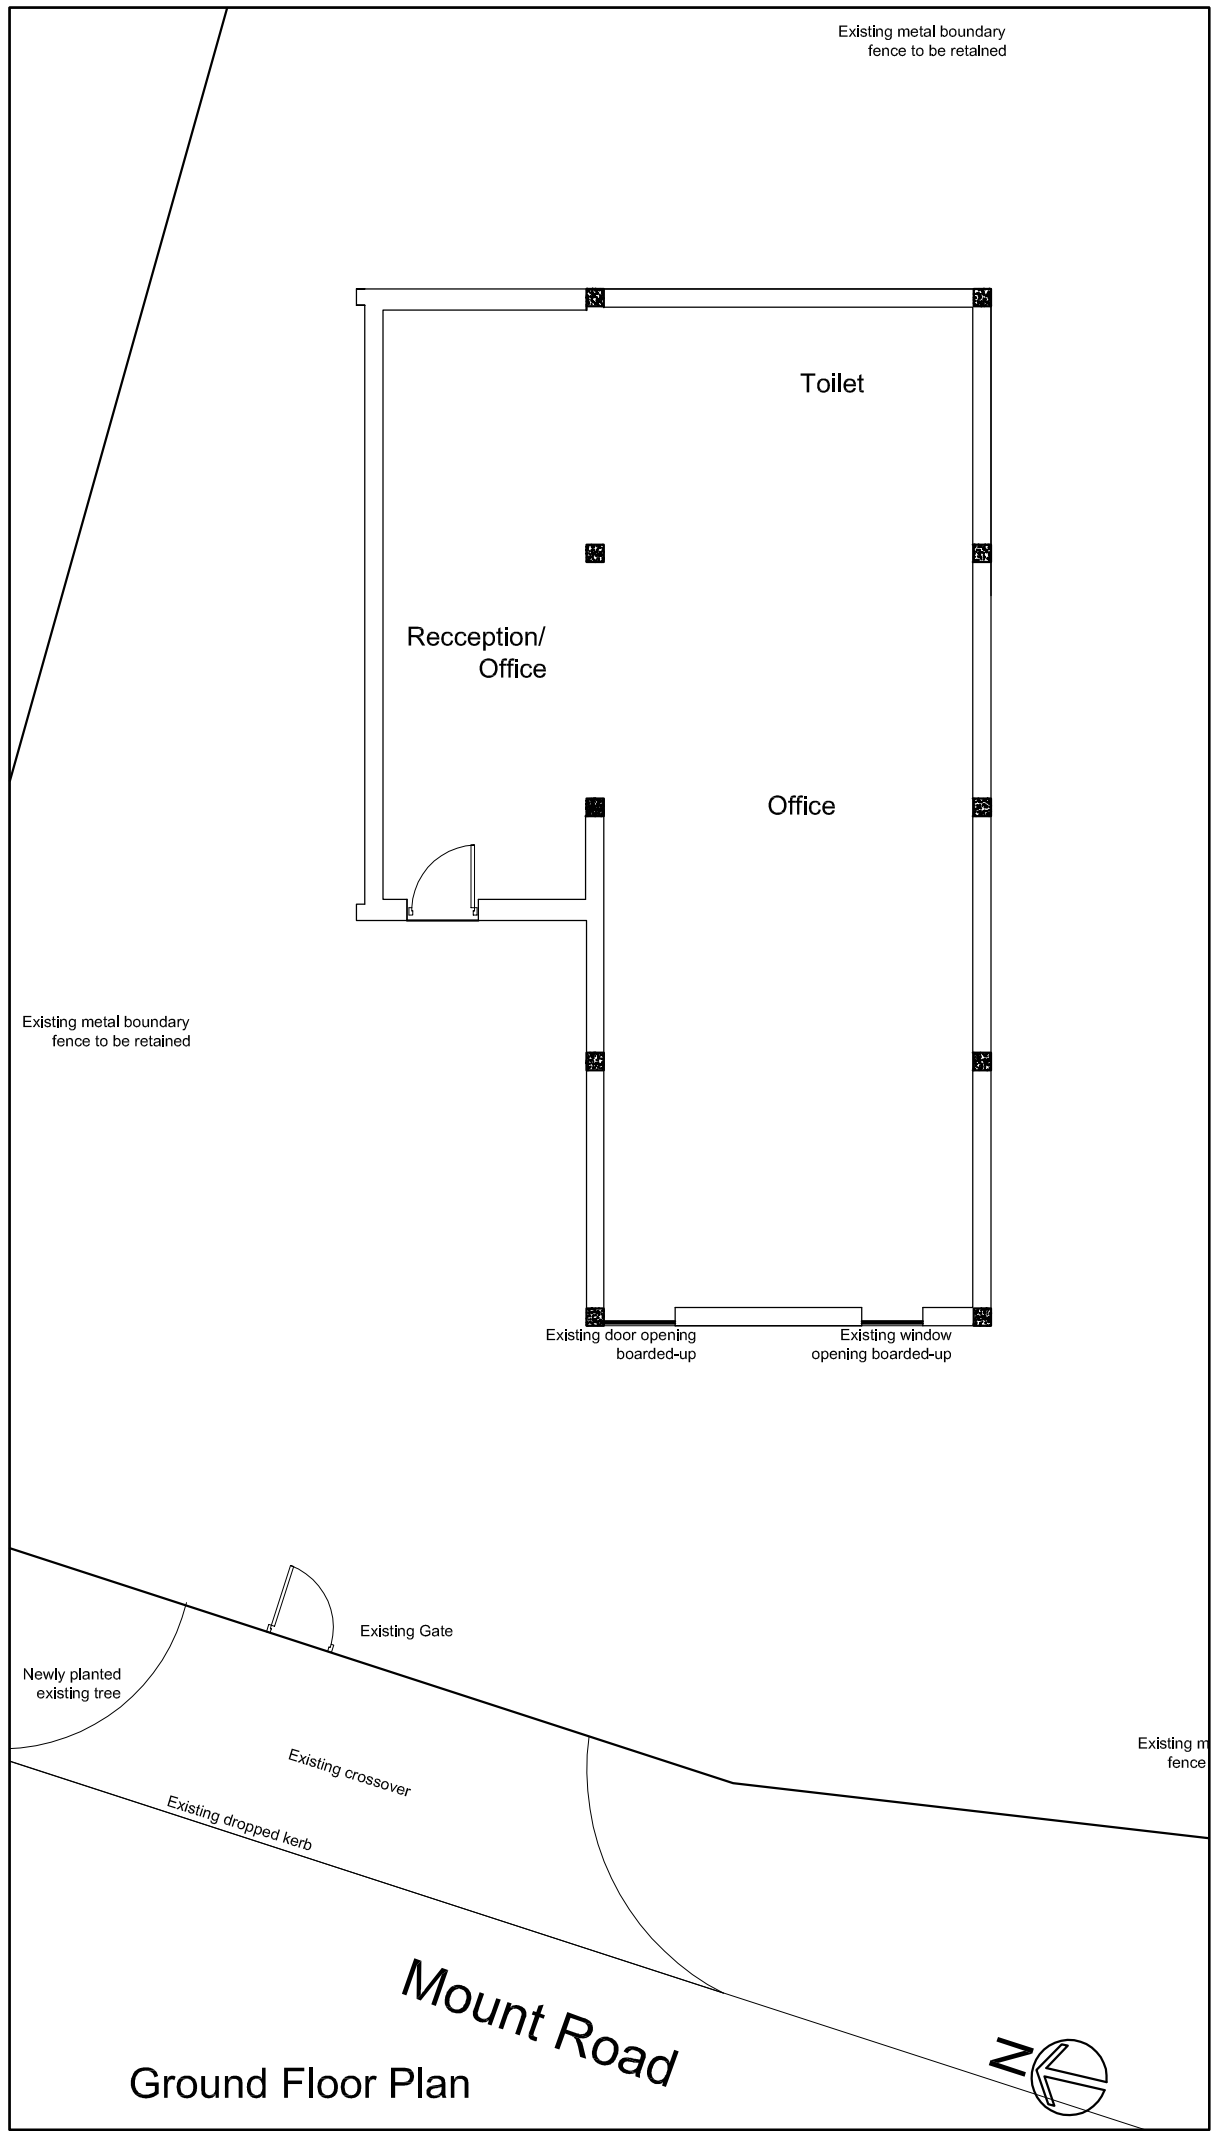


Ground Floor Plan

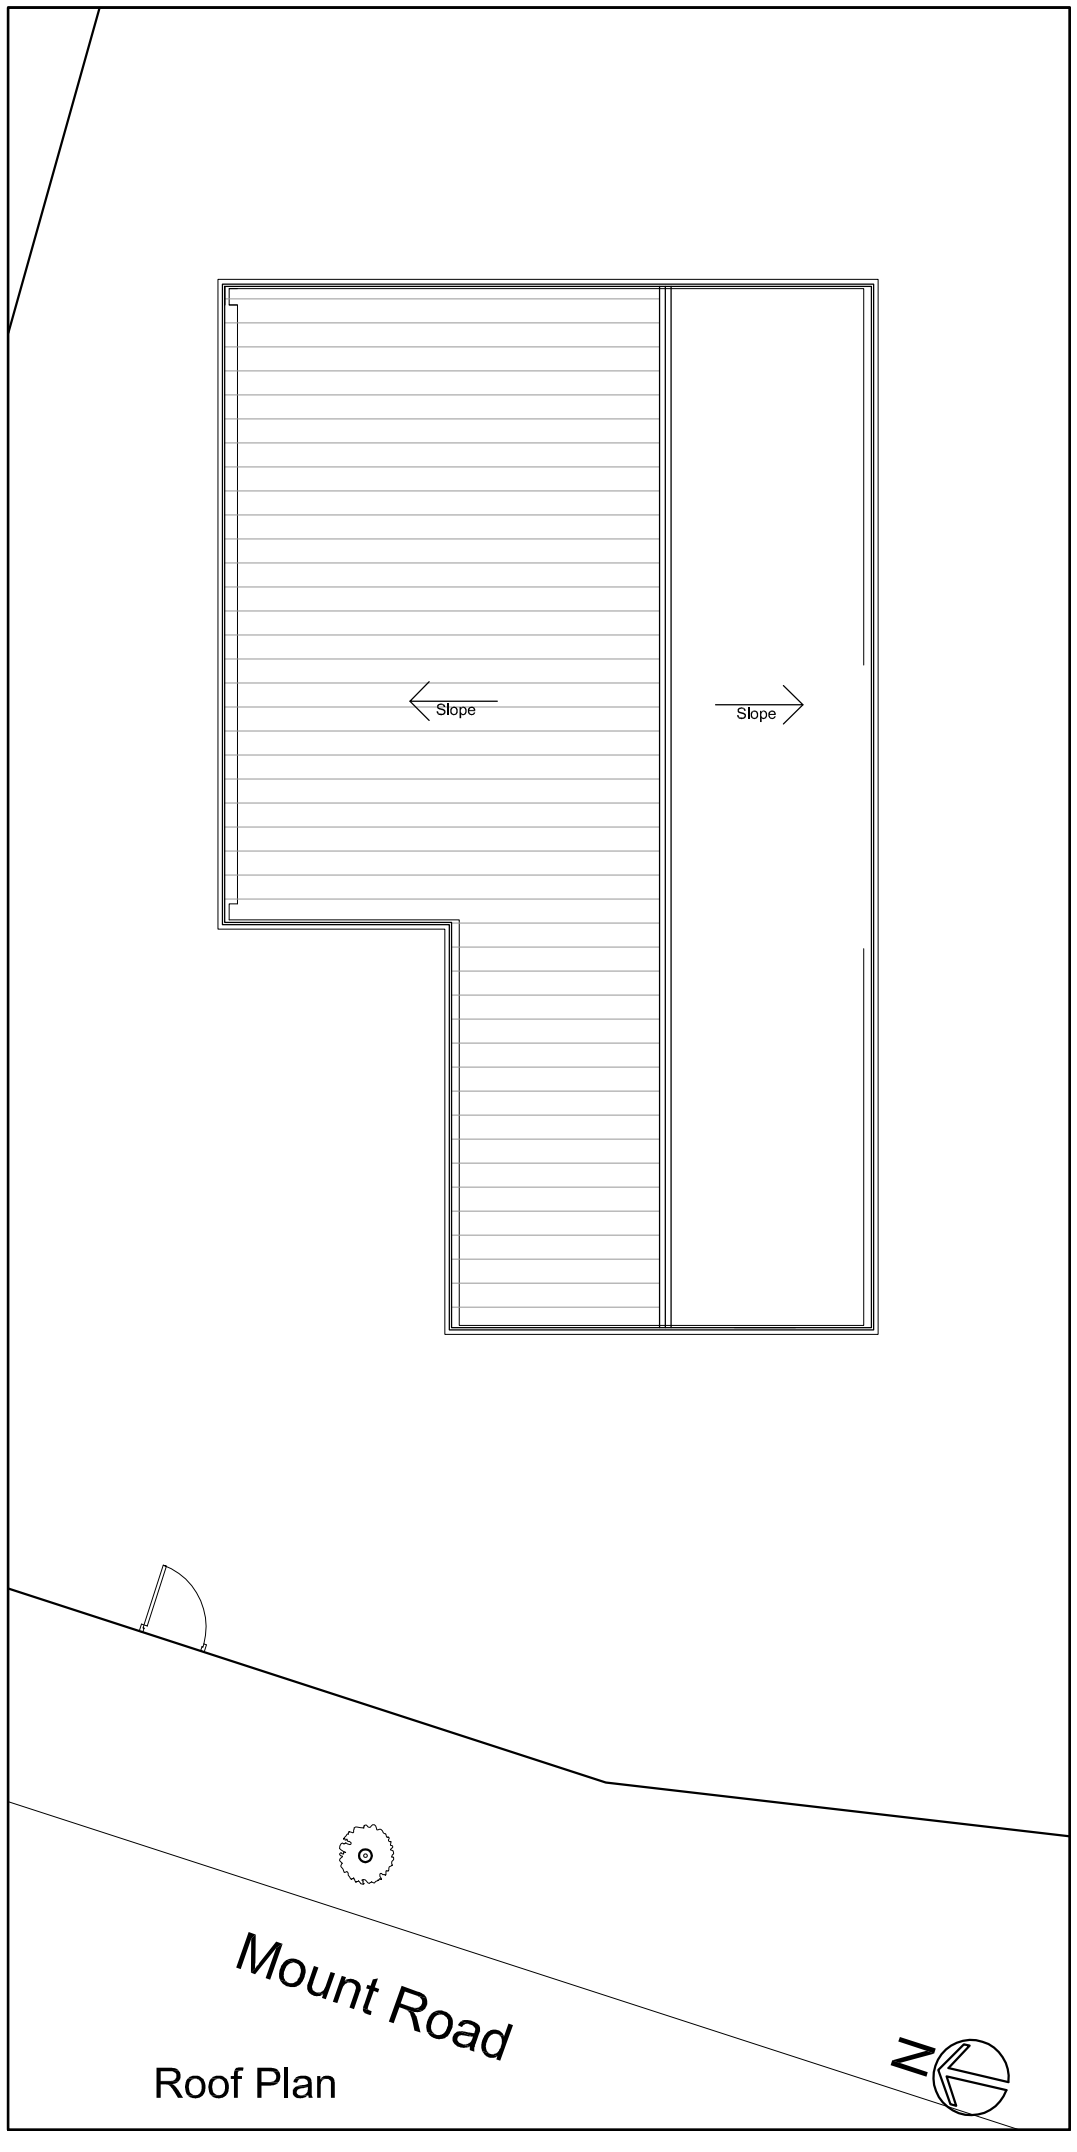

Roof Plan

Revision/Description	Drawn	Checked	Date
Issued for planning approval	JB	JB	26/11/12

Project
Proposed Change of Use to
Residential Use
57a Mount Road
Gorton Manchester M18 7BE

Client
Nabeel Shazad
Manchester

Architect
Bhatt Architects Ltd
Manchester

Drawing Title
Existing Ground Floor
and Roof Plans

Scale
1:100 @ A3

Date
12/11/12

Job Reference/Drawing No.
P017/R/12

Revision
-