The builder must check the site and the approved drawings before commencing the works and must take any working measurements as neccessary.Any discrepancy in the drawing must be reported to the client .



Rear Elevation No 50

Rear Elevation

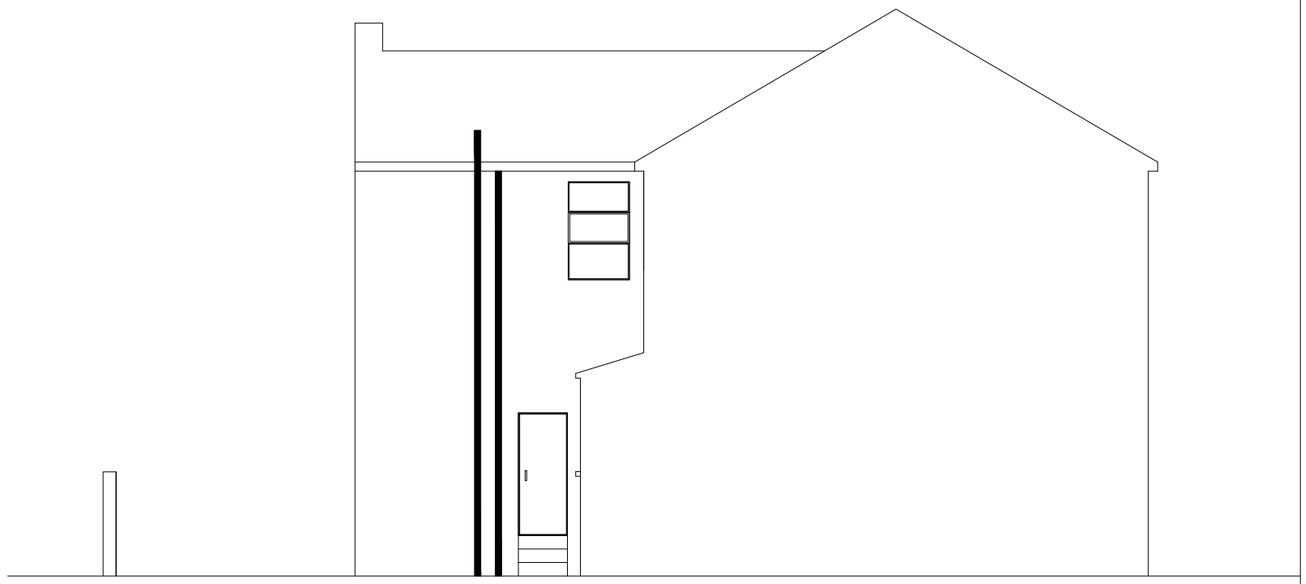

Side Elevation

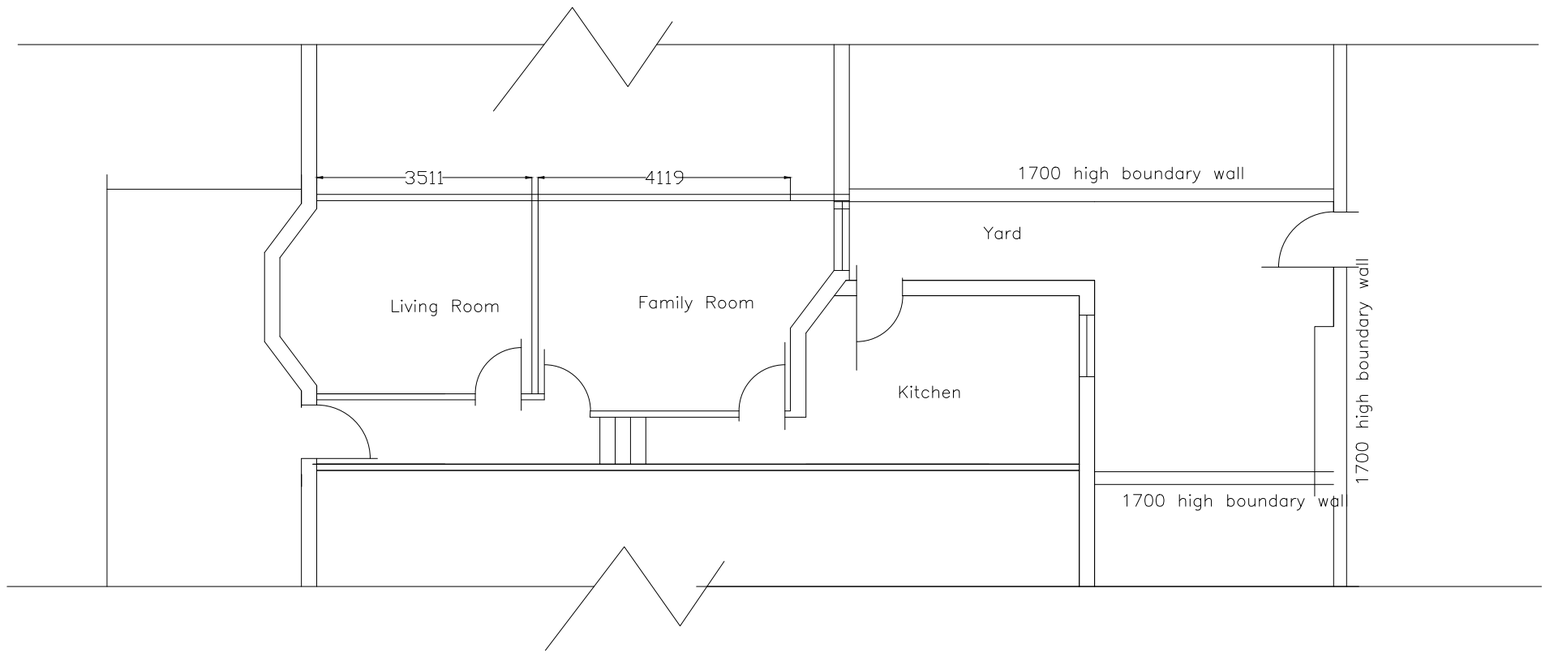

		REVISION	initial
no.	date	description	

HSH

Architectural Design Services
428 Cheetham Hill Road Cheetham Manchester
M8 9LE. UK 01617956385,07840197333

project title	Proposed construction of a dormer to create a room in the roof.
client	Mr & Mrs Nayyer Azam
dwg. title	Existing Plan and Elevations

dwg.no.	sheet no.	scale.	job no.
04		1 :100	

50 Green Hill Road Cheetham M8 9LQ

drawn by.	checked by.	approved by.	date
TZ		-	April 2011