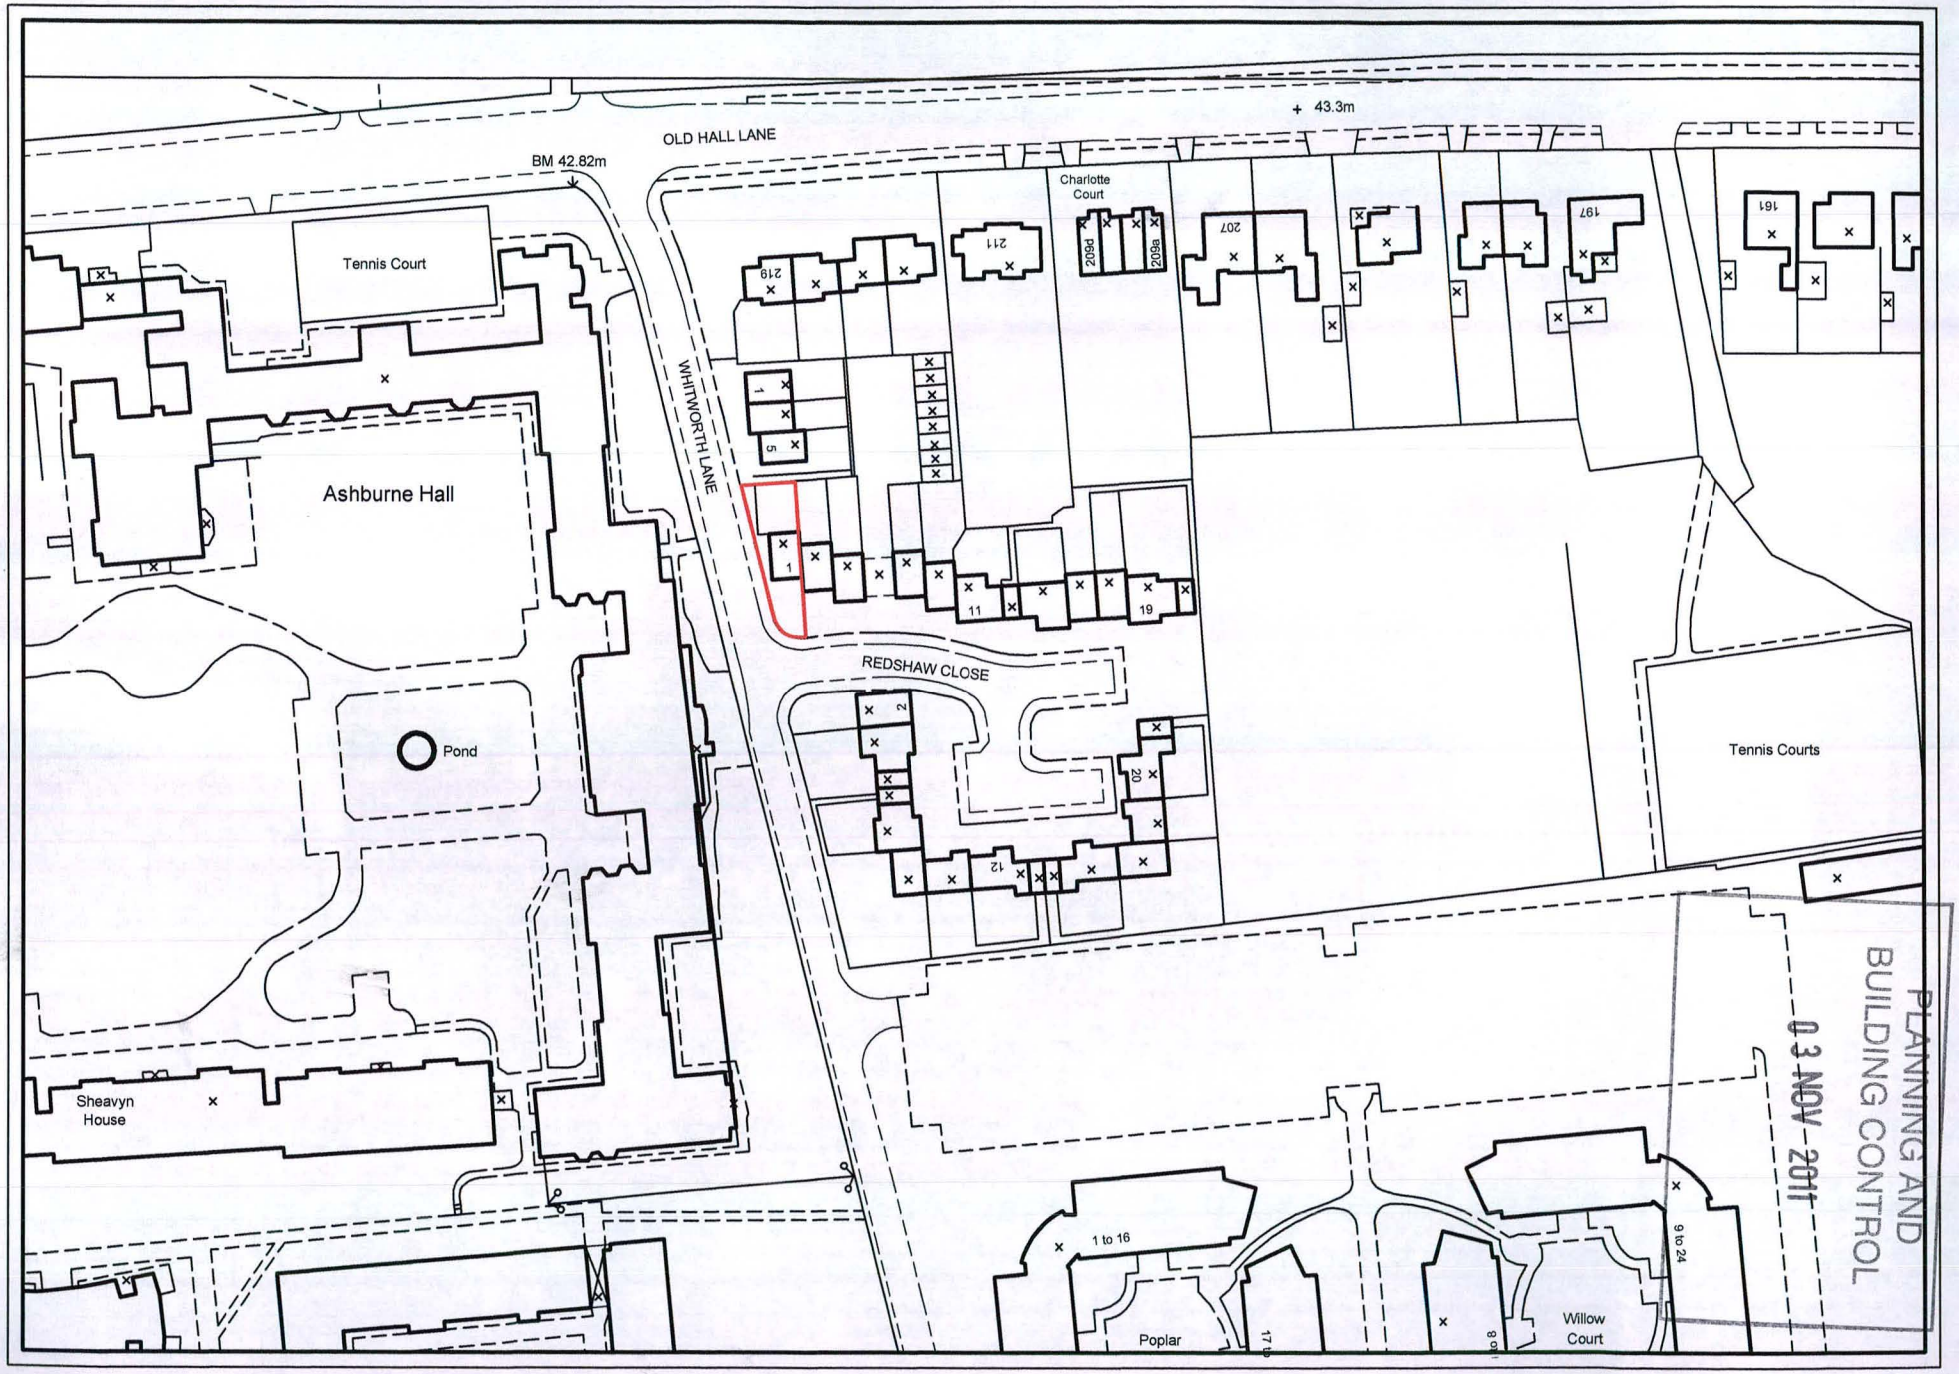

Location Plan - 1:1250