© Copyright: All rights reserved. This drawing must not be reproduced without permission.
Do not scale from this drawing. All dimension are in millimetres unless otherwise stated.
Any discrepancies should be reported to the Architect.

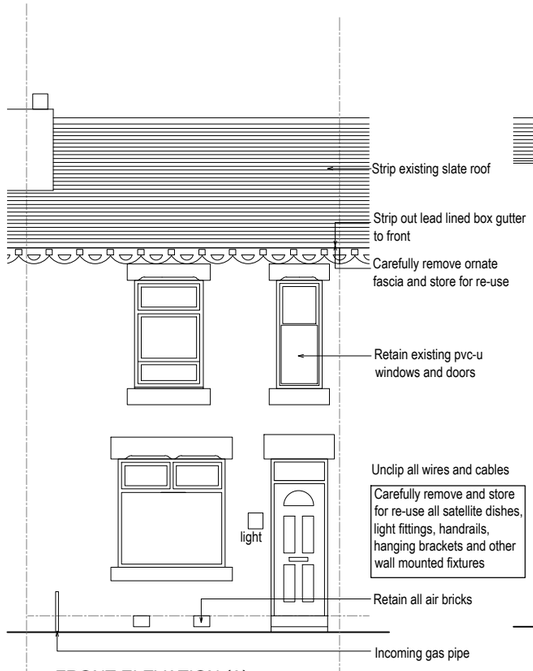

FRONT ELEVATION (A)

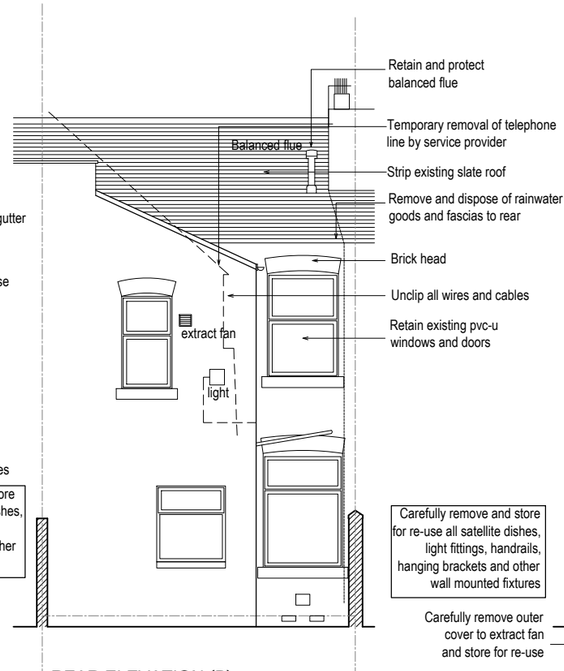

REAR ELEVATION (B)

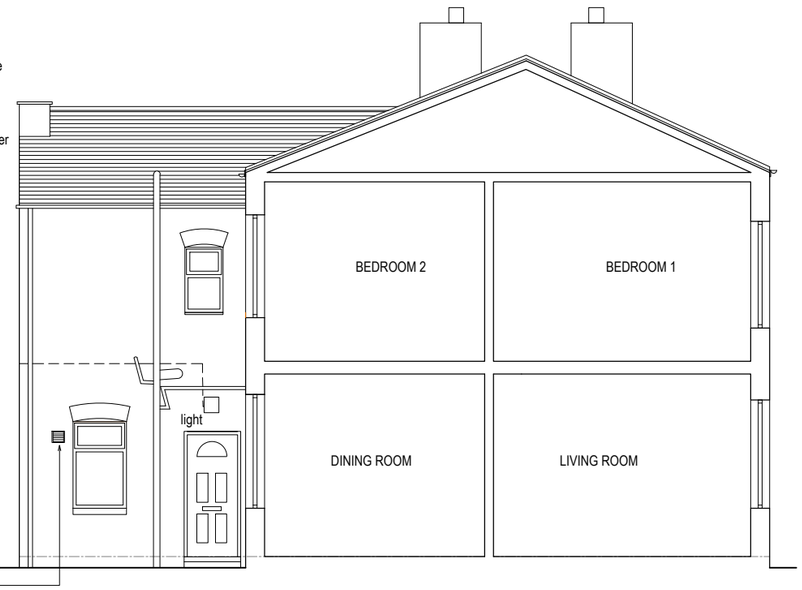

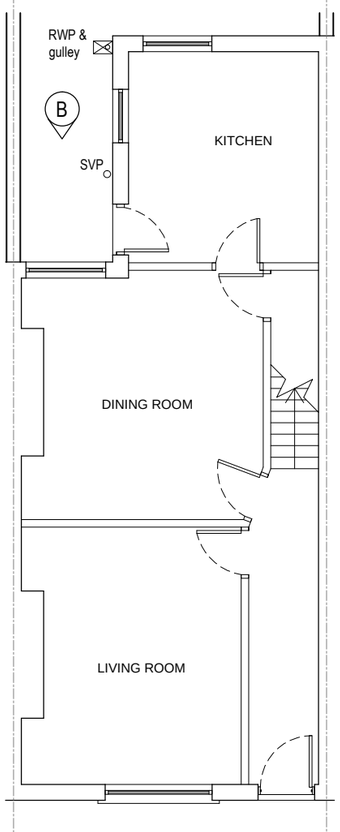

GROUND FLOOR PLAN

A

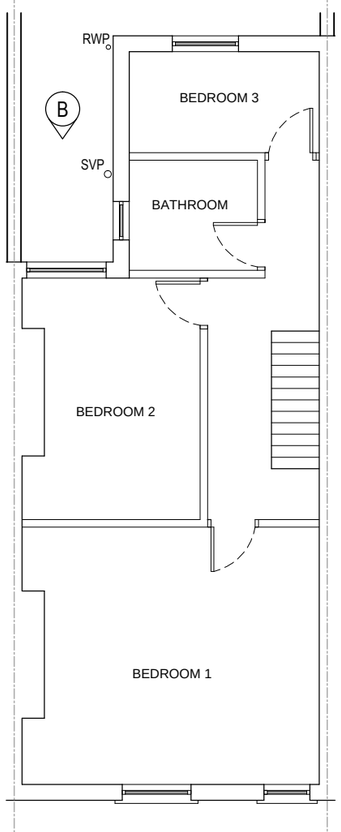

FIRST FLOOR PLAN

A

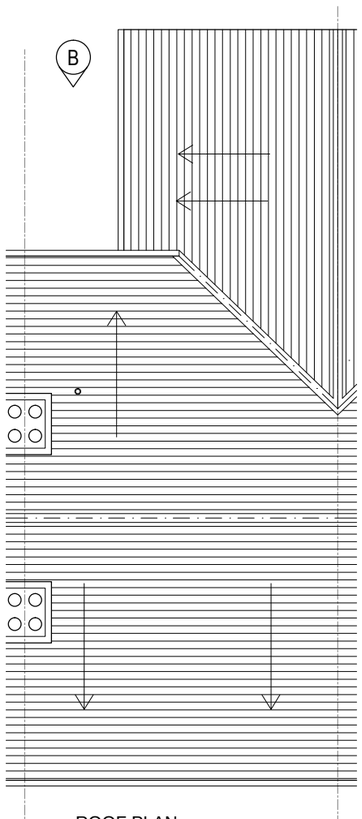

ROOF PLAN

A

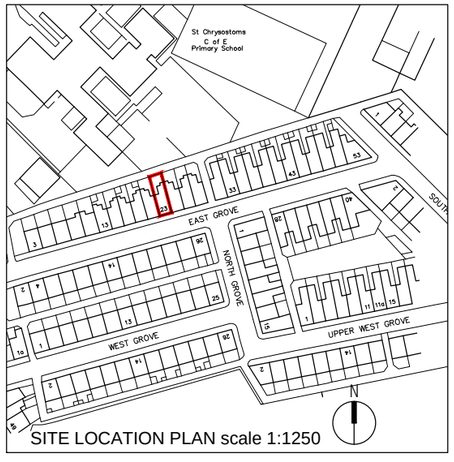

SITE LOCATION PLAN scale 1:1250





A	Issued for Planning	01.02.13	SK	DW
	PLANNING ISSUE			
-	First Issue. Issued for Comment/Approval.	01.02.13	MB	DW
	PRELIMINARY ISSUE			
Revision	Description	Date	Drawn	Checked

Halliday Meecham Architects Limited
111 Piccadilly, Manchester M1 2HY
t: +44 (0)161 661 5566
f: +44 (0)161 661 5567
e: hma@hallidaymeecham.com
w: www.hallidaymeecham.com

architecture
interior design
space planning
urban planning
project management
planning supervisors

Halliday Meecham

Client:	EASTLANDS HOMES
Project:	Eastlands Homes Miscellaneous Properties
Phase / Location:	External Refurbishment
Drawing:	23 East Grove, M13 0AX As Existing

Scale @ A1	Scale @ A3	Date:	Drawn:	Checked:	Job No.	Drawing No.	Revision
1:50	1:100	29.01.13	MB	DW	4398	(2-) 260	A