EXISTING EQUIPMENT

CABINET DETAILS:
NOKIA OUTDOOR OPTIMA COMPACT CONTAINING FLEXI UNITS MOUNTED ON ROOFTOP GRILLAGE
DIMENSIONS: 1970x790x1300 HIGH
MATERIAL: STEEL
COLOUR: GREY

2 No. RBS 2106 CABINETS
DIMENSIONS: 1300x925x1640 HIGH
MATERIAL: STEEL
COLOUR: GREY

LINK/AC CABINET ON ROOFTOP GRILLAGE
DIMENSIONS: 600x500x1240 HIGH
MATERIAL: STEEL
COLOUR: GREY

ANTENNA FACE FIXED TO MASONRY.

ANTENNA DETAILS:
3 No. POW 7721 ANTENNA BEARING 30,150,270
3 No. KAT 742212 ANTENNA BEARING 40,170,270

PROPOSED EQUIPMENT

CABINET DETAILS:
SAMSUNG BTS OUTDOOR (SAMO) ON EXISTING ROOFTOP GRILLAGE
DIMENSIONS: 750x600x1980 HIGH
MATERIAL: STEEL
COLOUR: GREY

6 No. EXISTING GSM/UMTS ANTENNA AND GSM LNA's TO BE RETAINED. EXISTING UMTS LNA's TO BE REPLACED WITH WIDEBAND LNA's. EXISTING GSM AND UMTS FEEDERS TO BE RETAINED, UMTS FEEDERS TO BE DIPLEXED AT UCU's AND NEW TAILS INSTALLED BETWEEN UCU's AND NEW SAMO CABINET. NEW TRIMMERS ADDED TO EXISTING GRILLAGE FOR SAMO FIXINGS.

EXCLUSION ZONES CONFORM TO THE ICNIRP REFERENCE LEVEL FOR LIMITED EXPOSURE TO MEMBERS OF THE GENERAL PUBLIC

A3

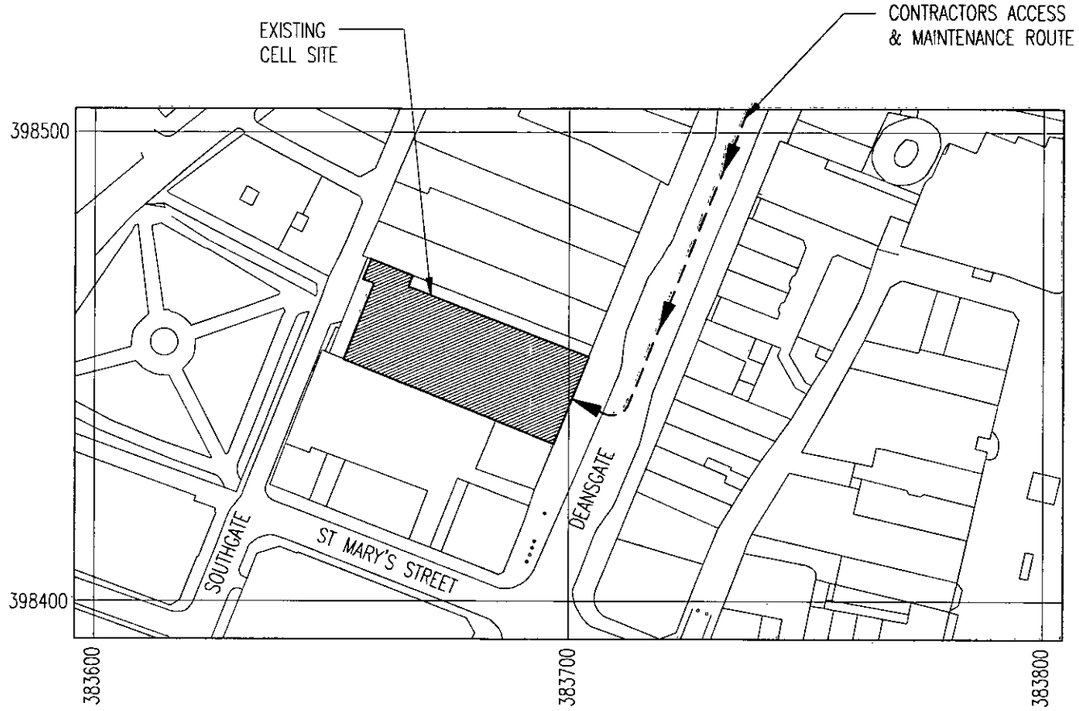

LOCATION PLAN

NGR E 383667
NGR N 398451

SCALE 1:1250

REPRODUCED FROM ORDNANCE SURVEY PROMAP DATA© CROWN COPYRIGHT 2013
LICENCE NUMBER 100020449

PLANNING AND BUILDING CONTROL
19 AUG 2013

No.	Revision	Date	By	ckd
A1	PRELIMINARY ISSUE FOR COMMENT	30/04/13	I.P.	REM

MBNL

6 Anglo Office Park
67 White Lion Road
Amersham
HP7 9FB
Tel: 01494 762 923
Email: info@mbnl.co.uk

WHP Wilkinson Helsby
Cornaught House, Park View,
Lofthouse Gate, Wakefield
WF3 3HA
Tel: 01924 876777 Fax: 01924 876778
e-mail: info@wilkinson-helsby.co.uk

Site Name & Address:
INTERNATIONAL HOUSE
82-86 DEANSGATE
MANCHESTER, M3 2ER

Title:
PROPOSED TELECOMMUNICATIONS ROOFTOP UPGRADE SITE LOCATION

Purpose of Issue:
APPROVAL

Drawing No:
56017 - 01

Cell No:	Site No:
56017	919661

Issue:	Scale:		Ch'd:	Date:
A1	AS STATED		REM	30.04.13
	Drn: I.P.	Date: 19.04.13	App: MSH	Date: 30.04.13