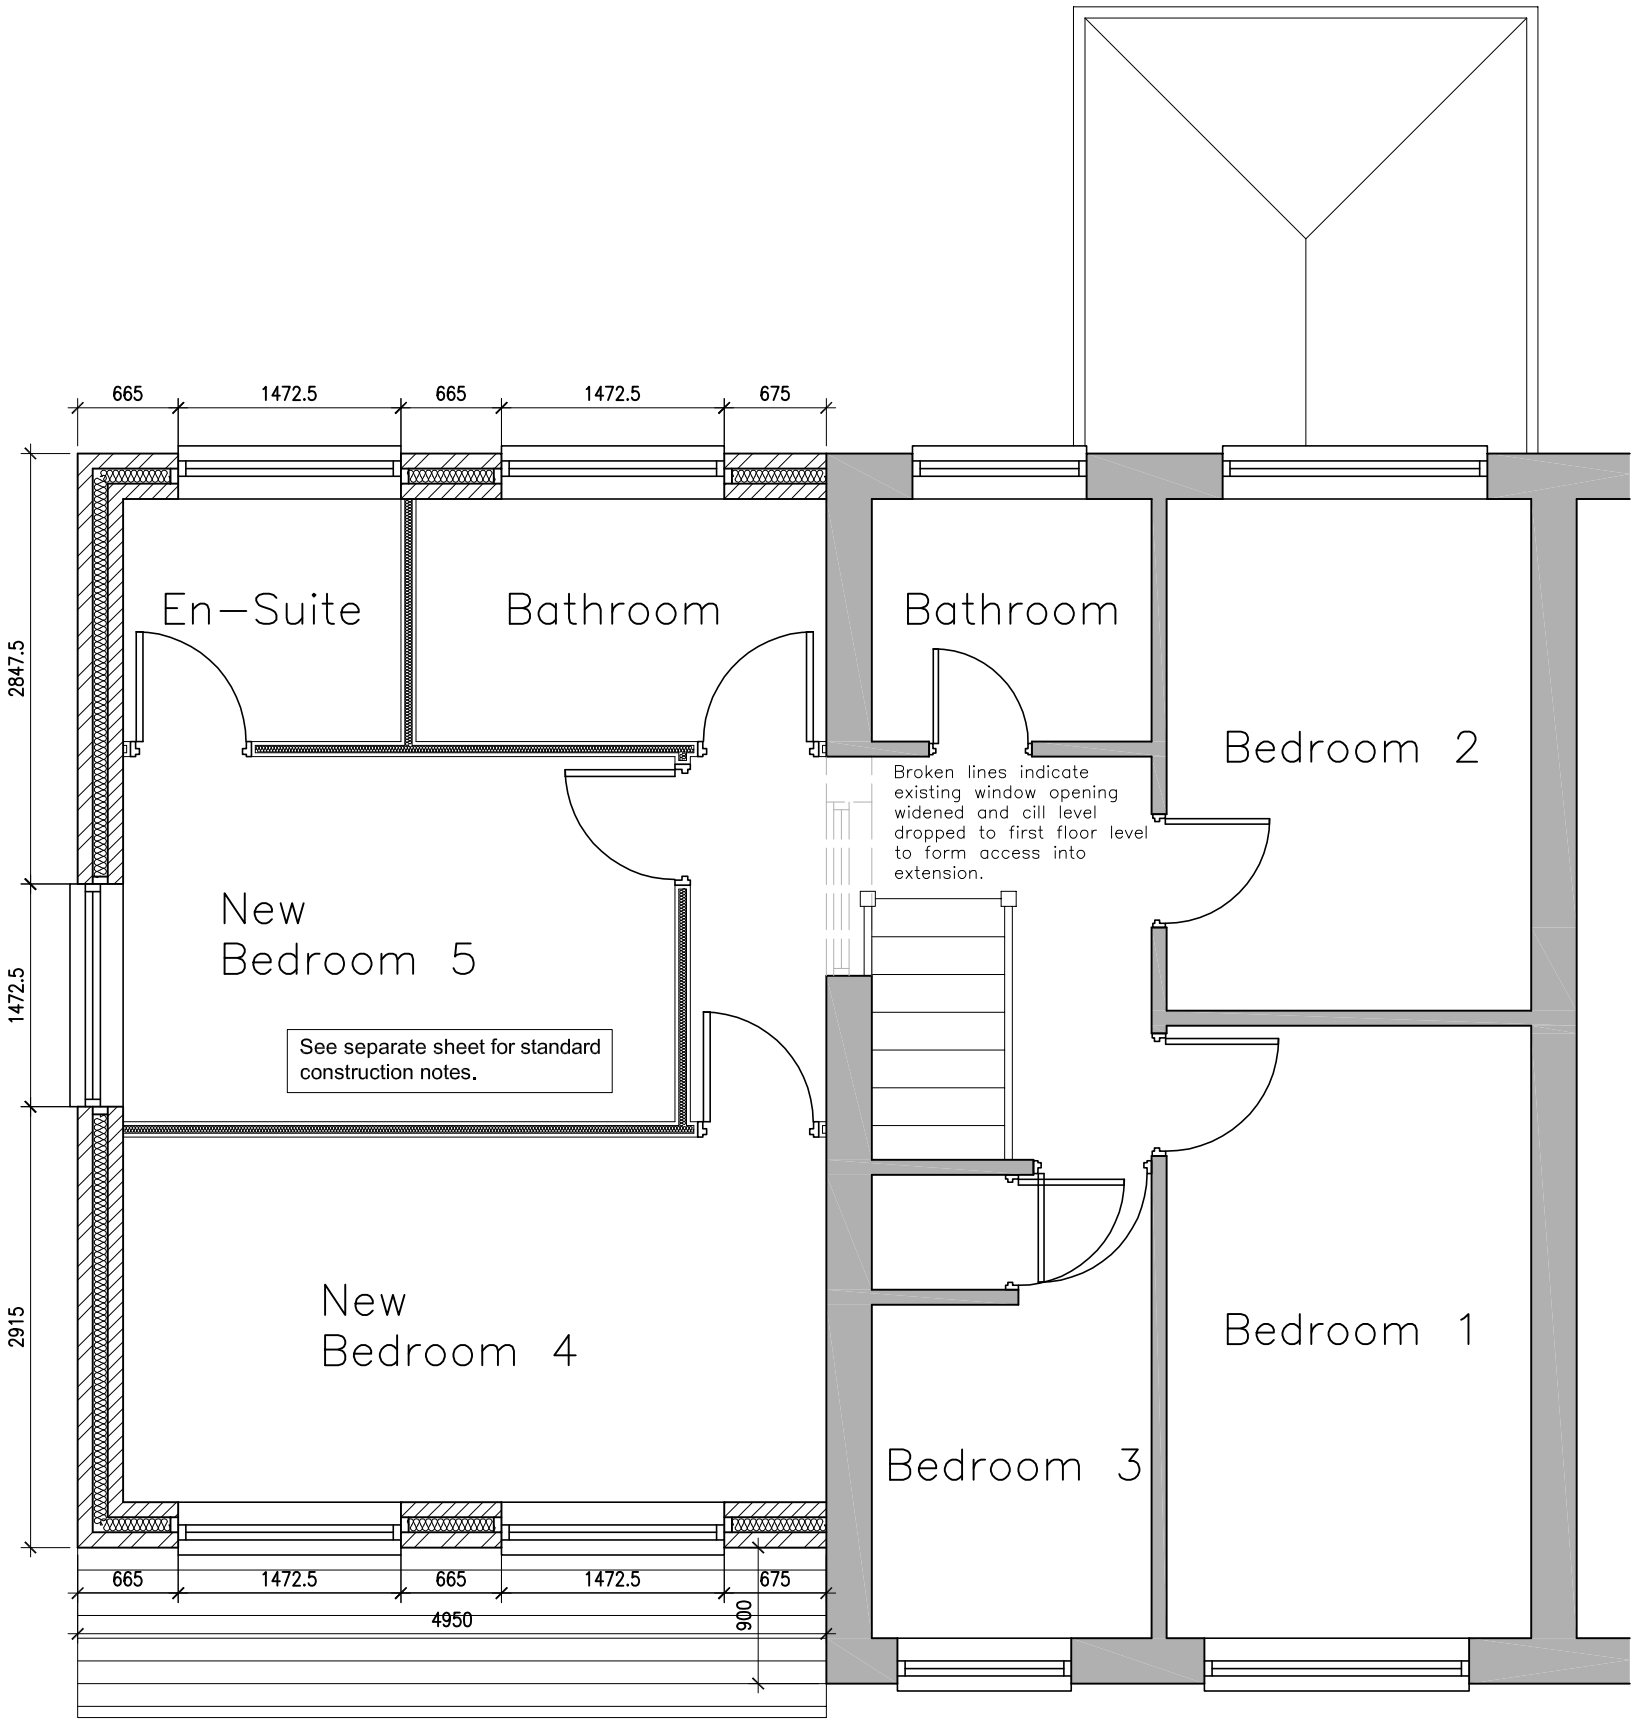


Proposed First Floor Plan

Extension to 22 Gullane Close
Moston
Manchester

SCALE - 1:50 @ A3

A-08