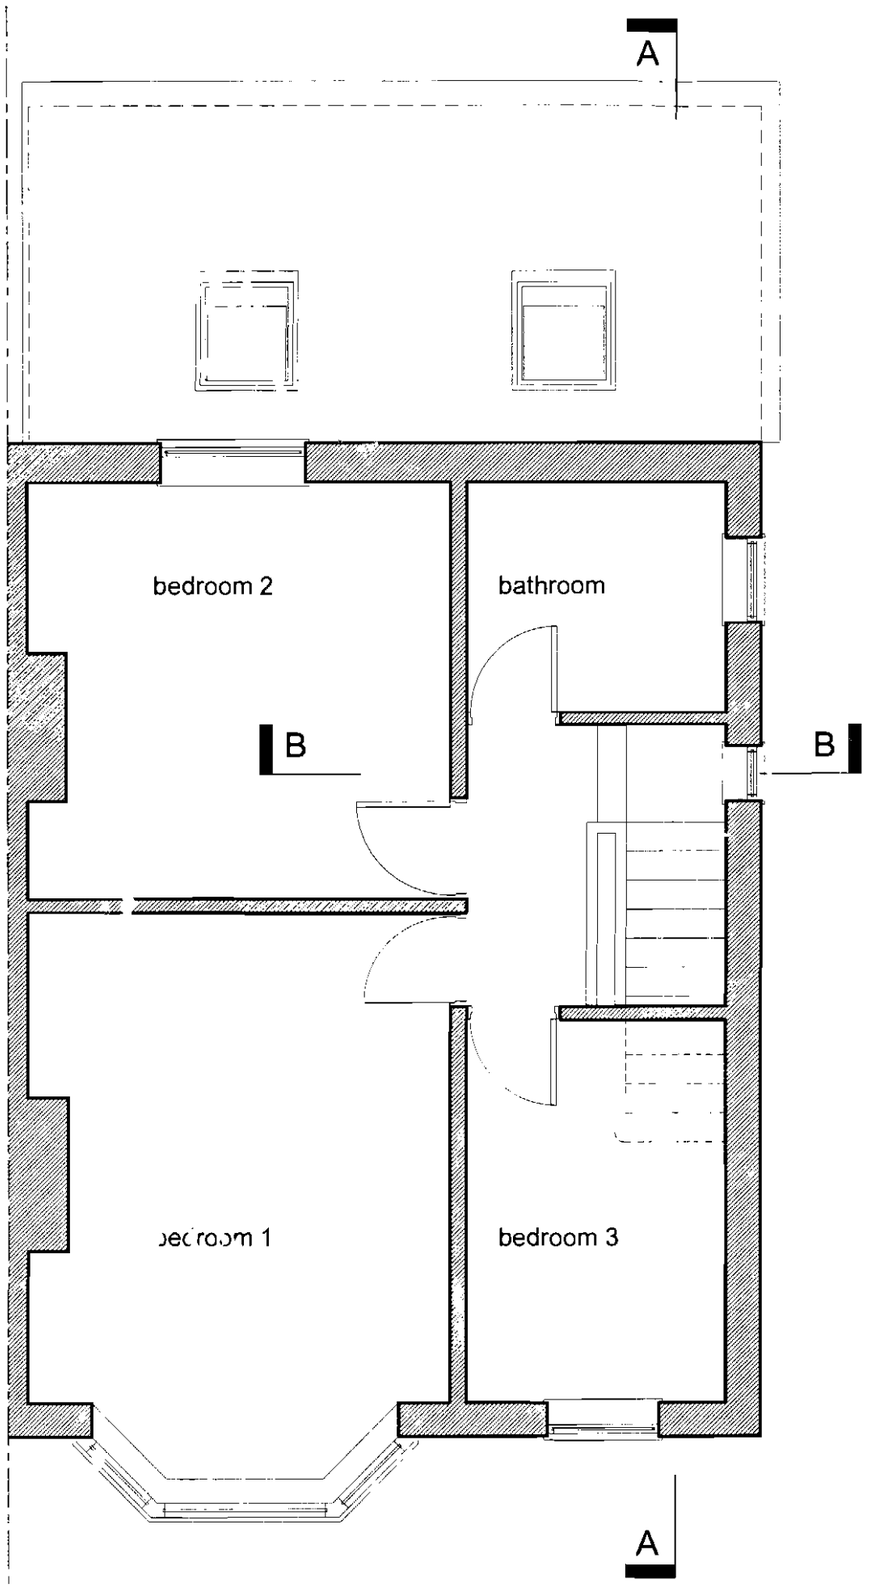

existing first floor plan

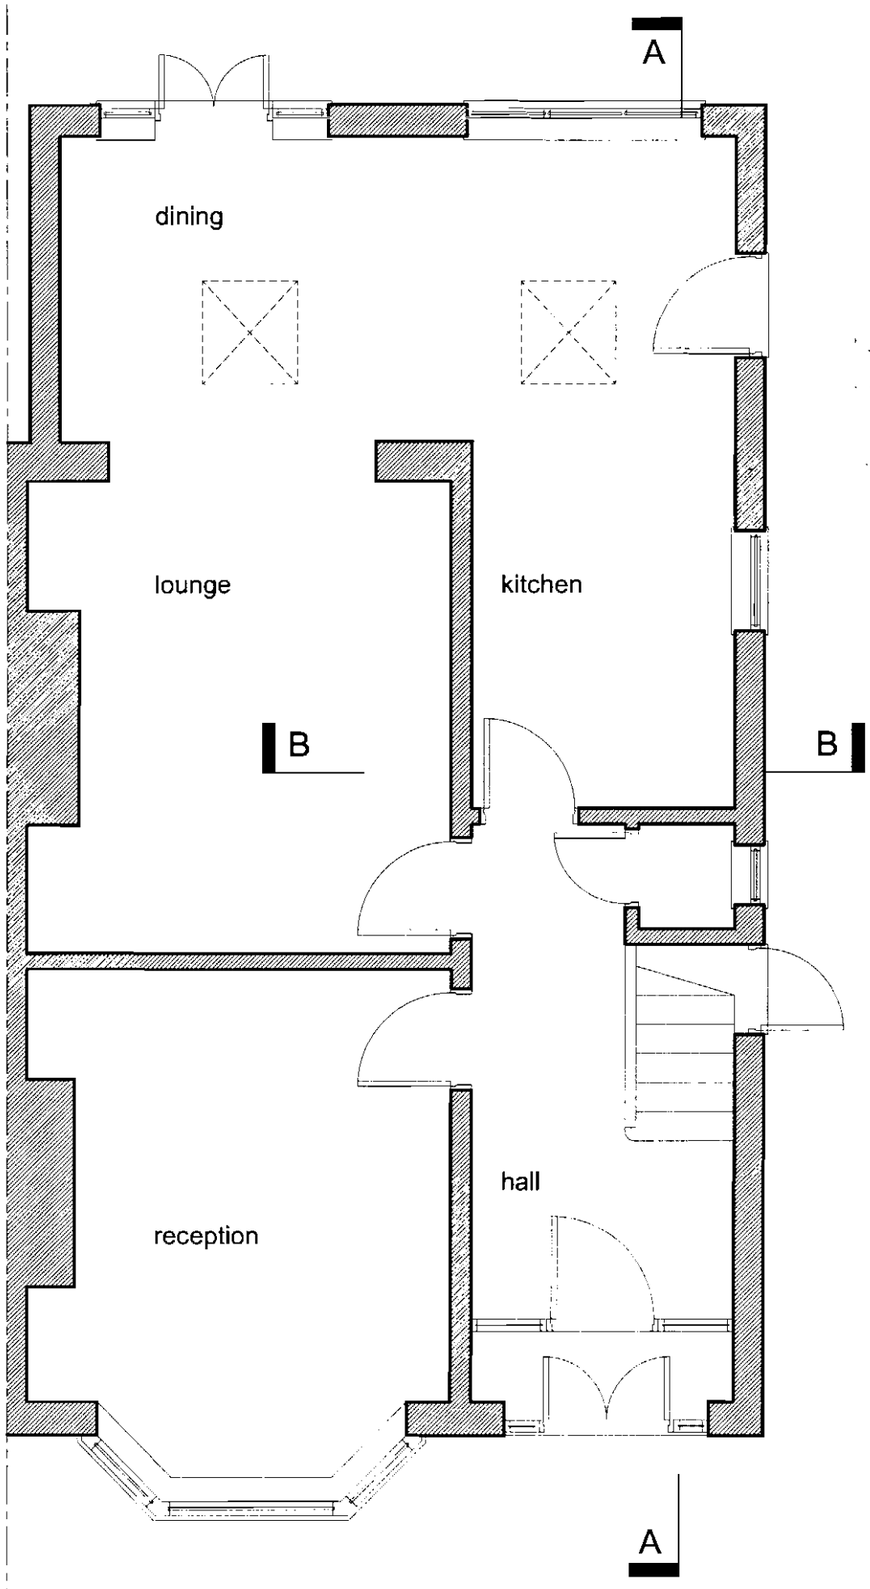

existing ground floor plan

All levels and dimensions must be checked on site by building contractor prior to commencement of works. Any variations must be reported to Systemattic Limited. All information hereon in is the copyright of Systemattic Limited. Copying in full or in part is forbidden without the written permission from Systemattic Limited.

1:100 10 m
1:50 5 m
1:20 2 m

SYSTEMATTIC LIMITED
4 Springfield Road - Altrincham - Cheshire
WA14 1HE
t. 0161 928 0034 - f. 0161 928 0048
www.systemattic.co.uk

67 VICARS ROAD
CHORLTON
MANCHESTER

dwg. nr. 01

EXISTING FLOOR PLANS

scale	drawn	date	rev.
1:50	M.W.	08.05.12	



existing elevations

SYSTEMATTIC LIMITED
4 Springfield Road - Altrincham - Cheshire
WA14 1HE
t. 0161 928 0034 - f. 0161 928 0048
www.systemattic.co.uk

67 VICARS ROAD
CHORLTON
MANCHESTER

dwg. nr. 02

EXISTING ELEVATIONS

scale	drawn	date	rev.
1 100	M.W.	08.05.12	

All levels and dimensions must be checked on site by building contractor prior to commencement of works. Any variations must be reported to Systemattic Limited. All information hereon in is the copyright of Systemattic Limited. Copying in full or in part is forbidden without the written permission from Systemattic Limited.

1:100 10 m
1:50 5 m
1:20 2 m