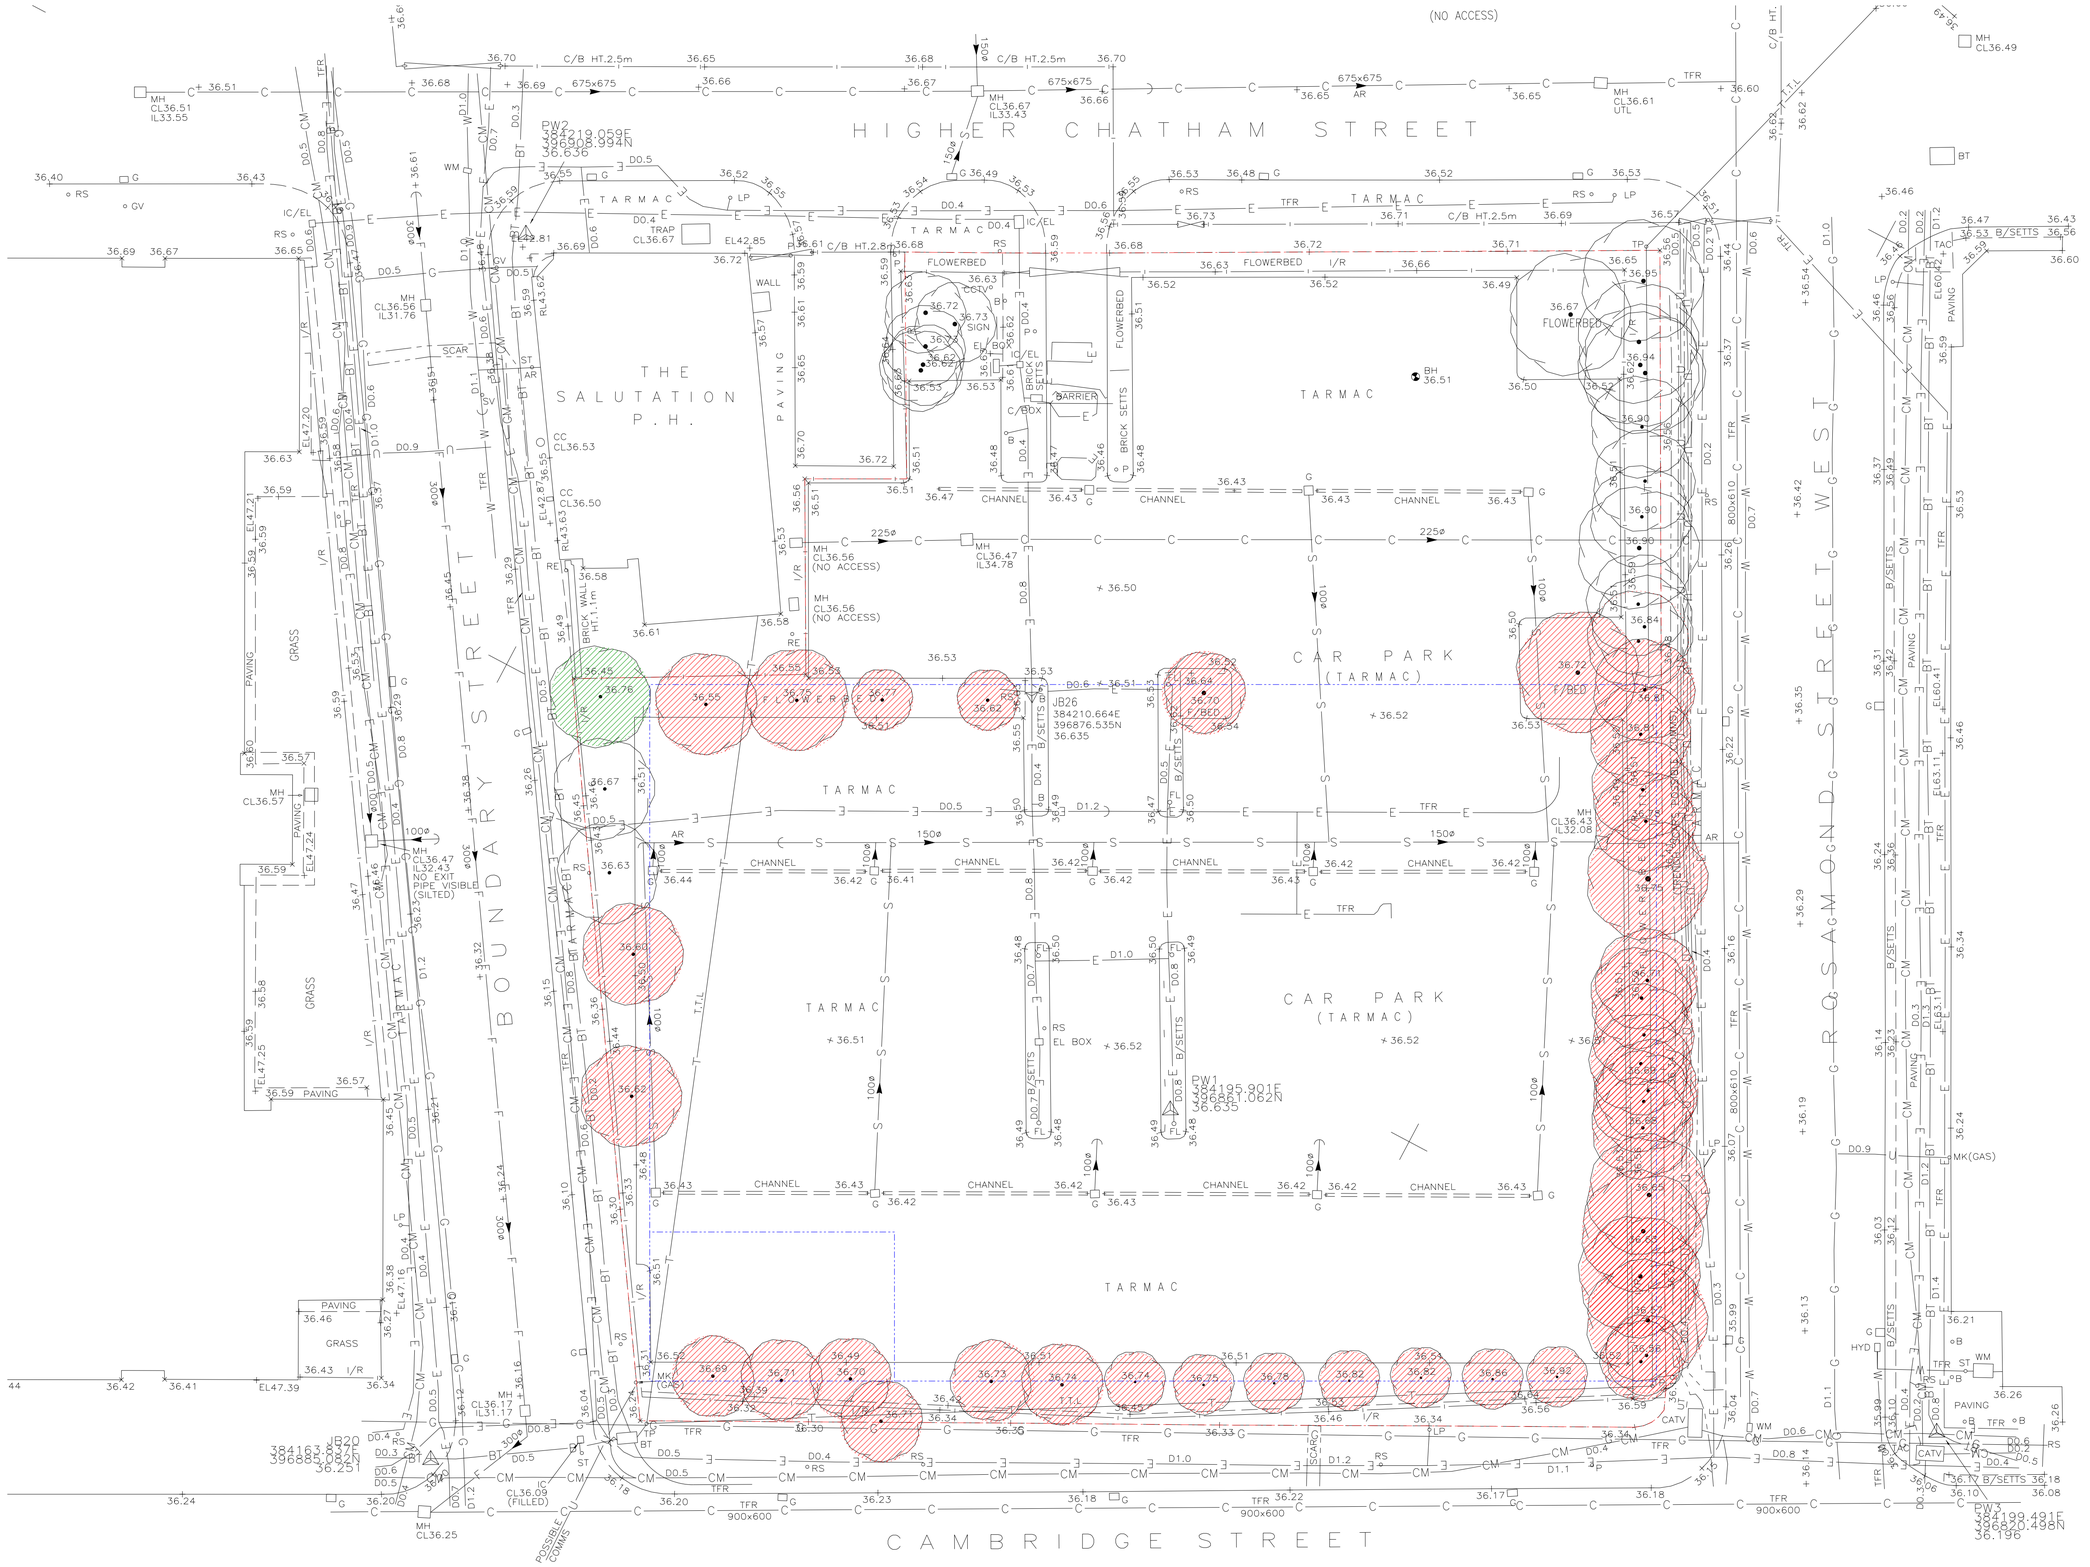


Rev C	Planning Application	23-11-12
Rev B	Stage C Issue	12-10-12
Rev A	Preliminary Stage C Issue	28-09-12
Amendment		Date

MMU STUDENTS' UNION

TOPOGRAPHIC SURVEY

Job/Drawing No 1654/P/003 Amendment C

Scale 1:150 (@ A1, 1:300 @ A3)

Date 12.08.30.

Drawn S35

Do not scale

All dimensions to be checked on site

Original printed at A1

FeildenCleggBradleyStudios LLP

Bath Brewery
Toll Bridge Road
Bath BA1 7DE

t 01225 852545
f 01225 852528
e bath@fcbstudios.com